CONTRACT NO. 85390

F.A. RTE.	SECTION	COUNTY	TOTAL SHEETS	SHEET NO.
303	03-00520-00-WR	WINNEBAGO	254	55
STA. 200+00		TO STA. 206+00		
FED. ROAD DIST. NO.	ILLINOIS	FED. AID PROJECT		

PLAN		BY	DATE
NOTE BOOK NO. ____	SURVEYED PLOTTED HORIZ. CHECKED RT. OF WAY CHECKED CADD FILE NAME		

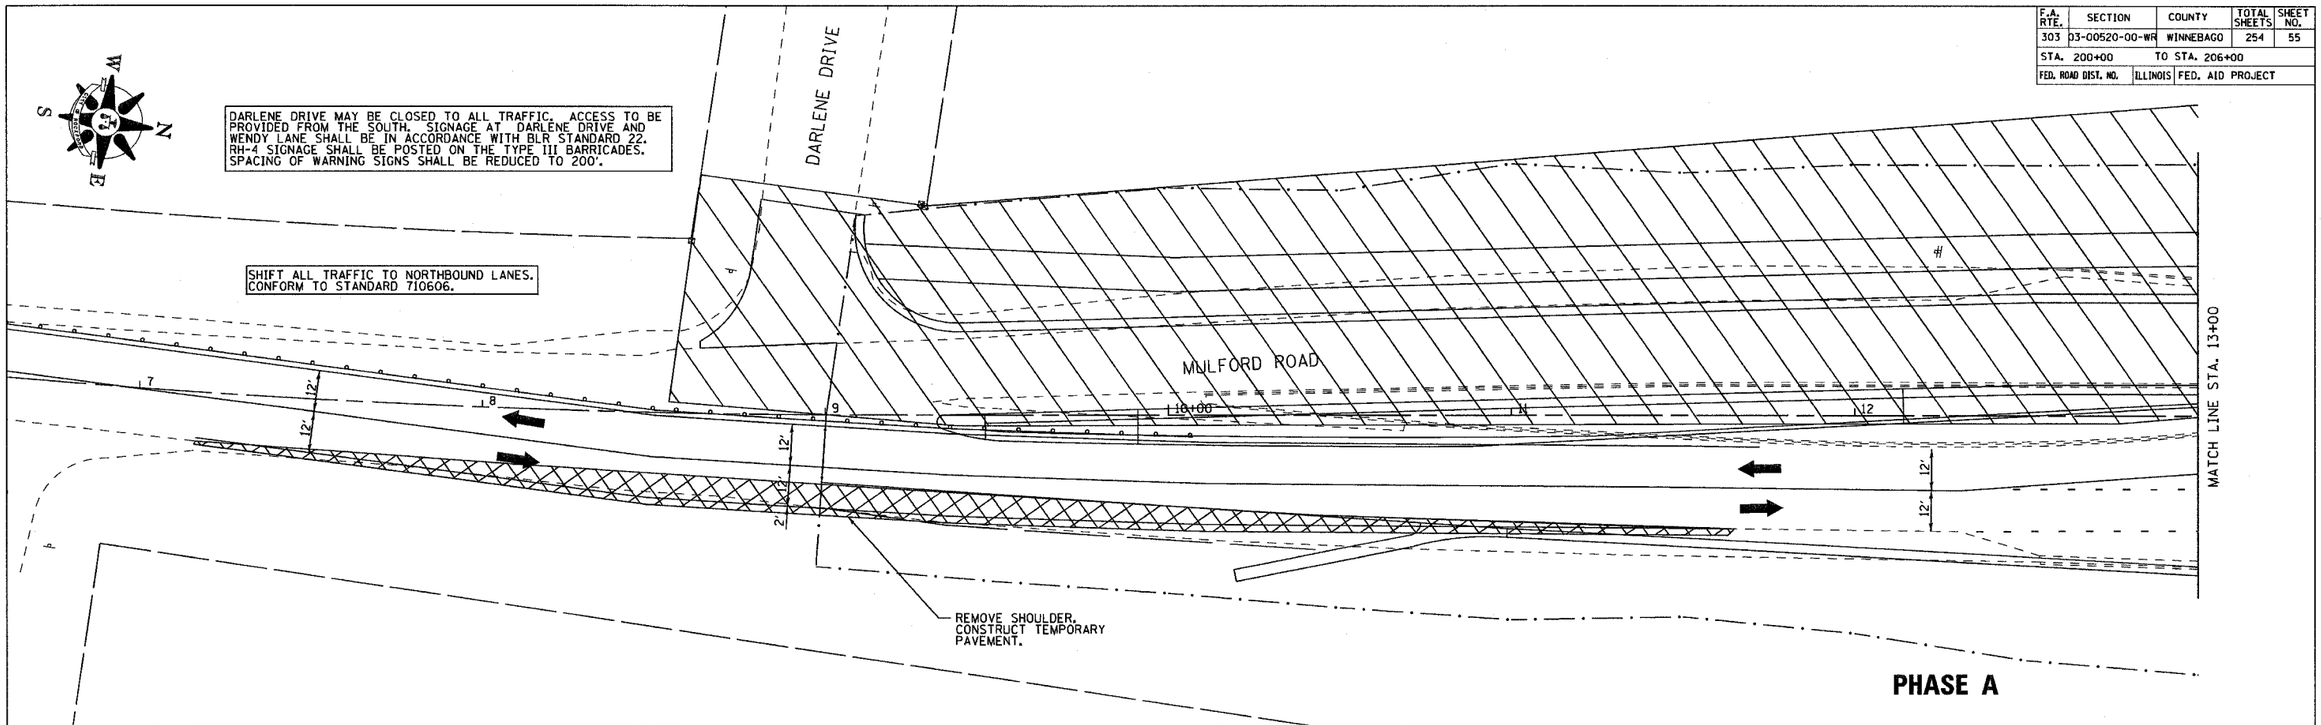

PHASE A

PROFILE		BY	DATE
NOTE BOOK NO. ____	SURVEYED PLOTTED HORIZ. CHECKED BEAM NOTED STRUCTURE NOTATIONS CHKD		

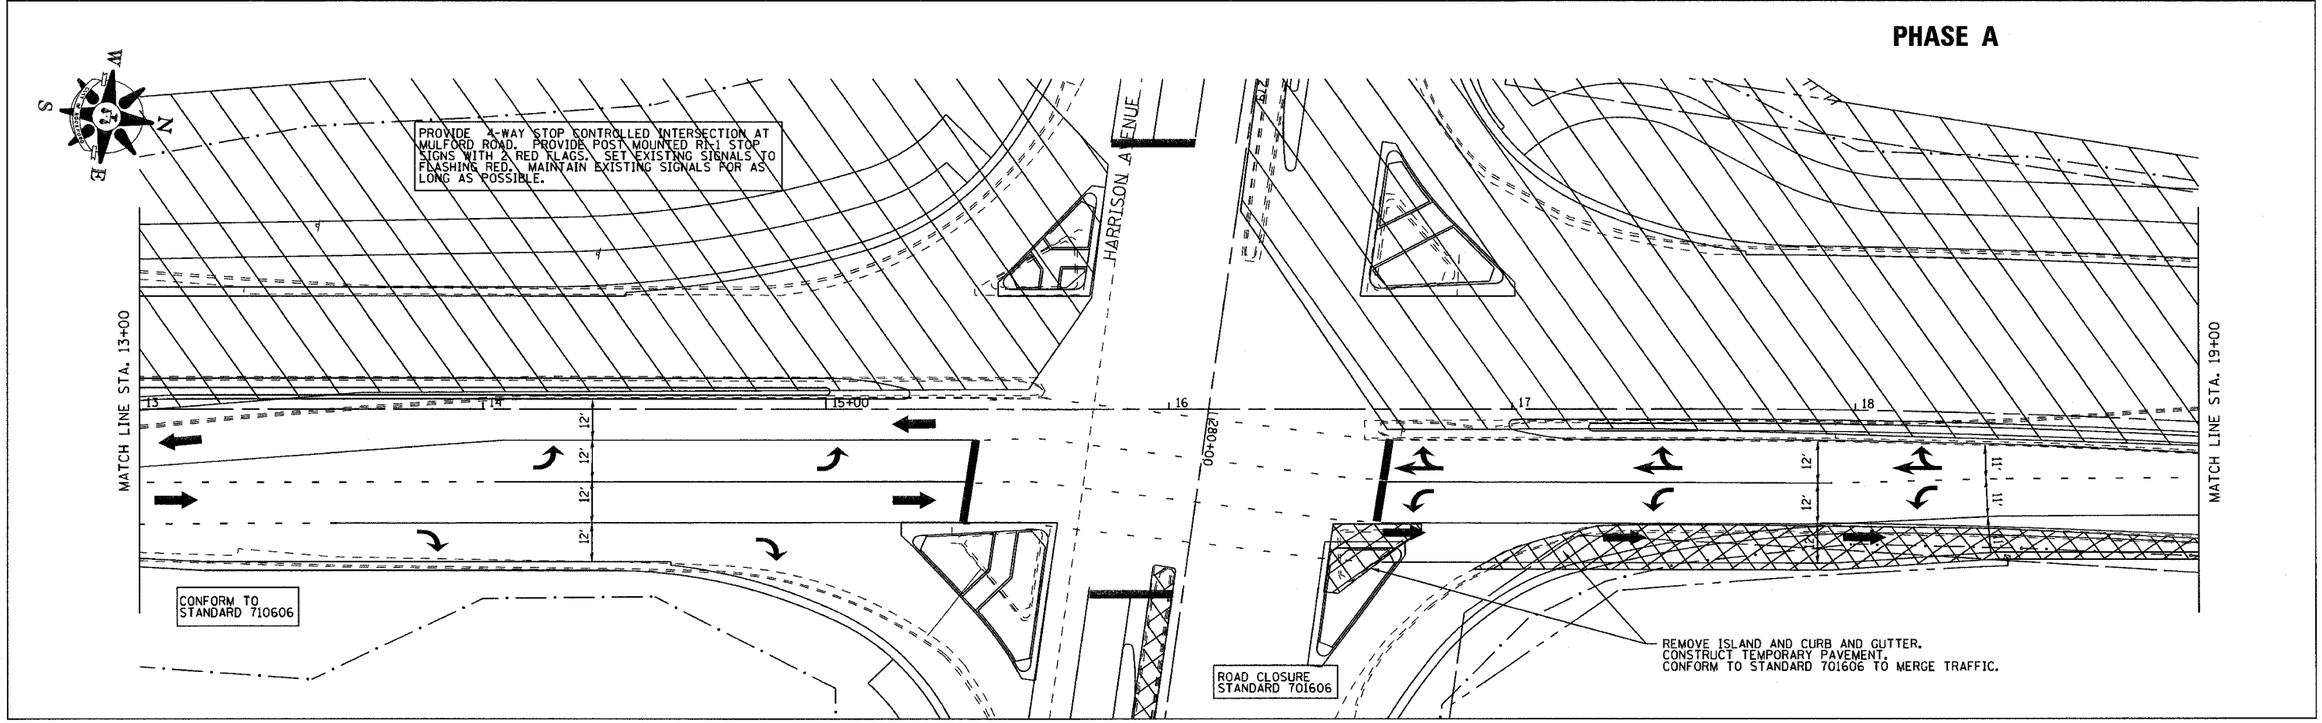

PHASE A

STAGE 1 – STAGING PLAN MULFORD ROAD