CONTRACT NO. 85390

F.A. RTE.	SECTION	COUNTY	TOTAL SHEETS	SHEET NO.
303	03-00520-00-WR	WINNEBAGO	254	68
STA. 200+00		TO STA. 206+00		
FED. ROAD DIST. NO.		ILLINOIS	FED. AID PROJECT	

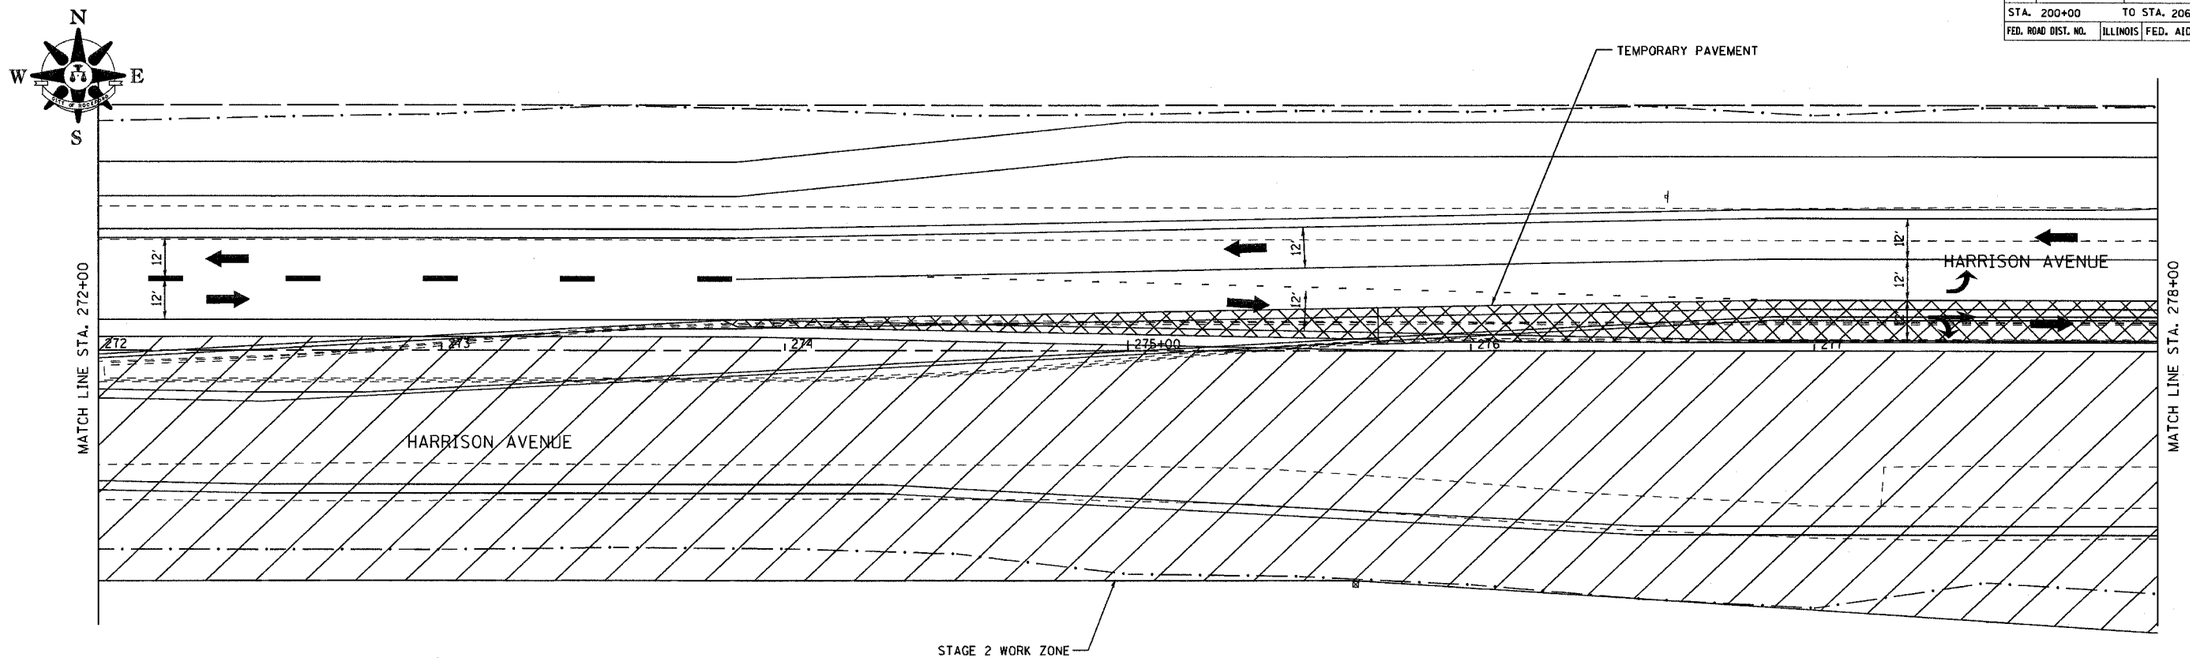

PLAN		BY	DATE
NOTE BOOK NO. ____	SURVEYED / PLOTTED / ALIGNMENT CHECKED / RT. OF WAY CHECKED / LAND FILE NAME		

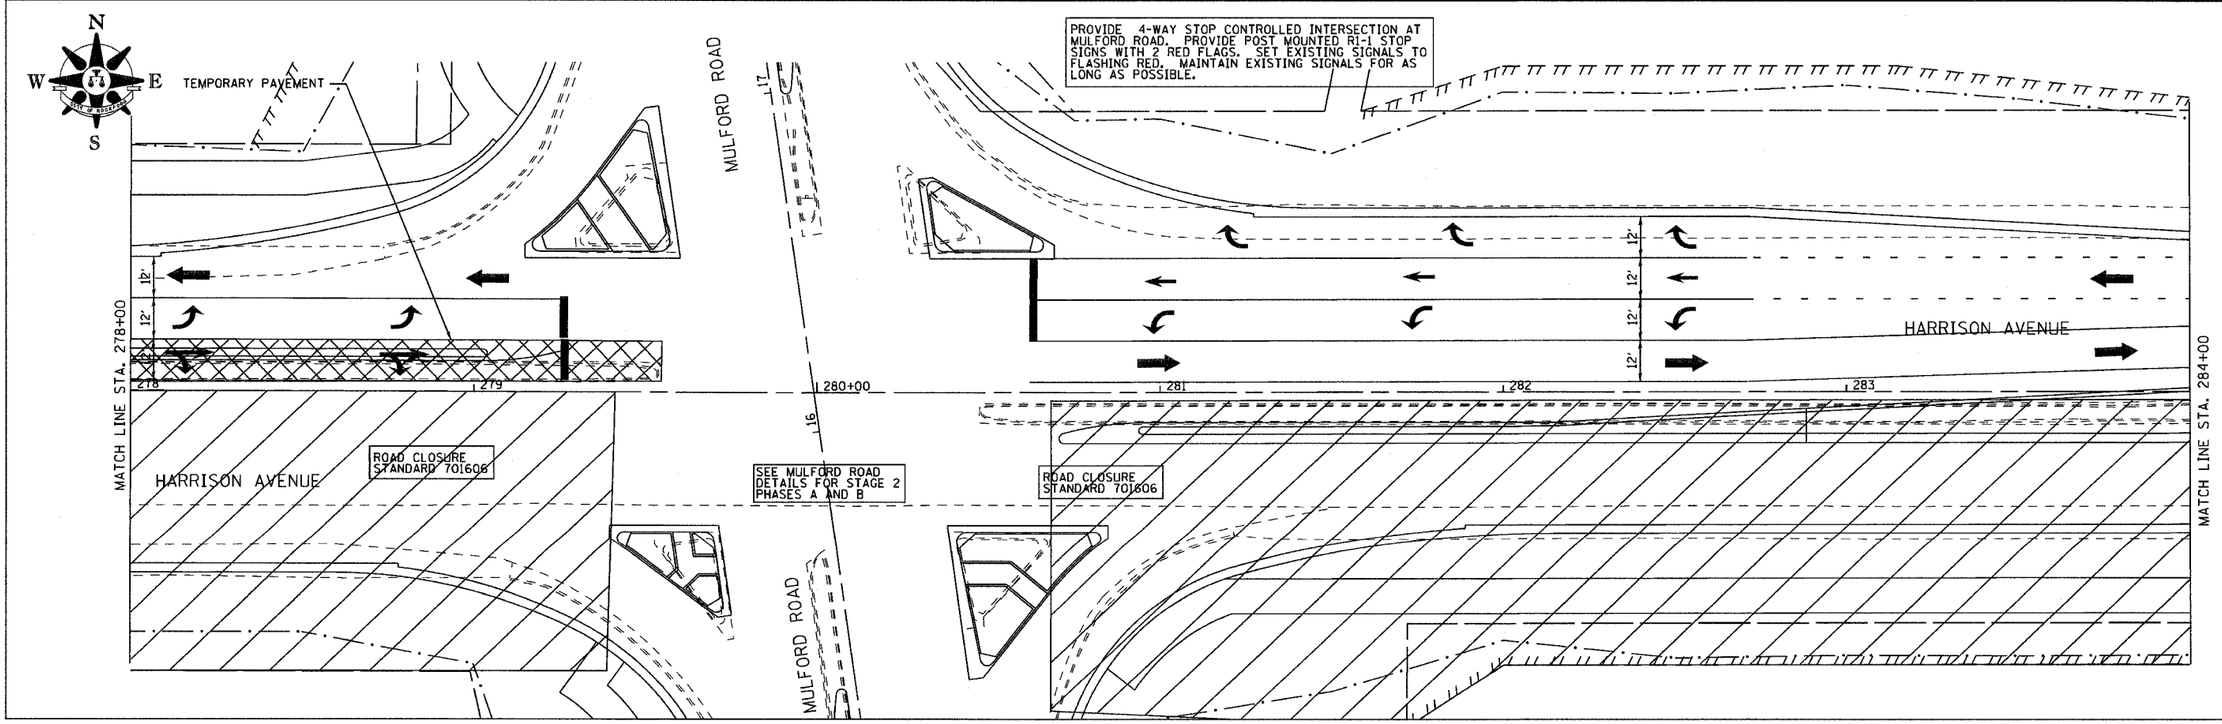

PROFILE		BY	DATE
NOTE BOOK NO. ____	SURVEYED / PLOTTED / GRADES CHECKED / B.M. NOTED / STRUCTURE NOTATNS CHKD		

STAGE 2 – STAGING PLAN HARRISON AVENUE