CONTRACT NO. 85390

F.A. RTE.	SECTION	COUNTY	TOTAL SHEETS	SHEET NO.
303	03-00520-00-WR	WINNEBAGO	254	98
STA. 266+00		TO STA. 272+00		
FED. ROAD DIST. NO.	ILLINOIS	FED. AID PROJECT		

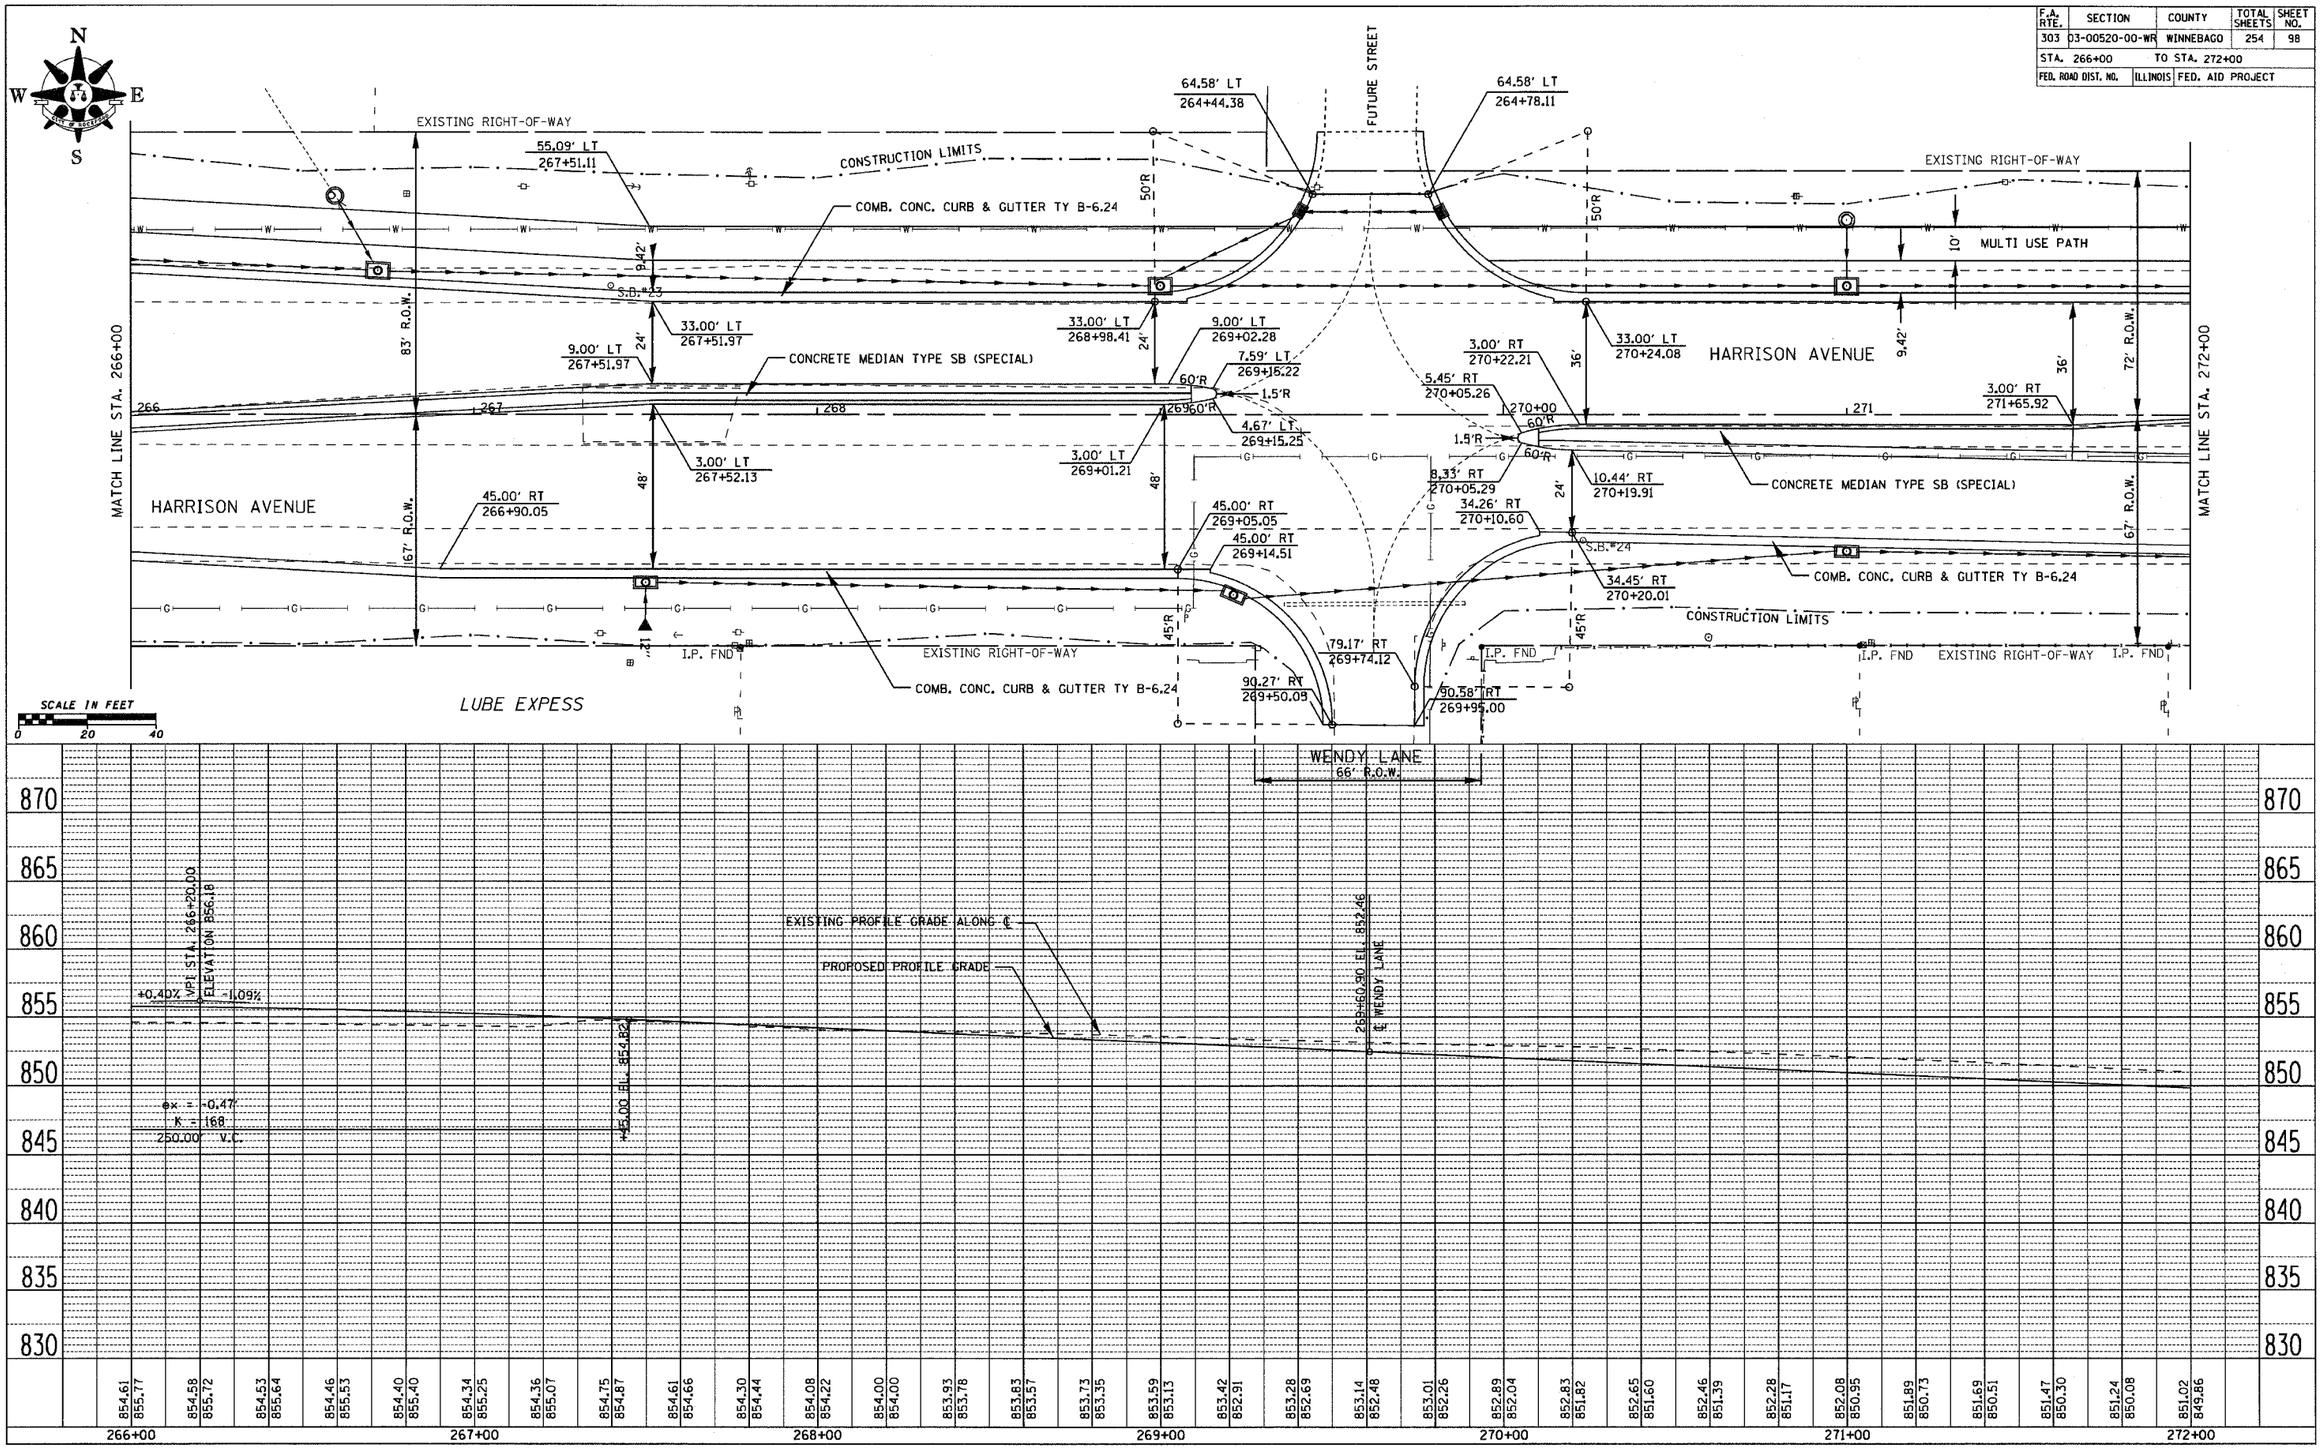

HARRISON AVENUE – STA. 266+00 TO 272+00