CONTRACT NO. 85390

F.A. RTE.	SECTION	COUNTY	TOTAL SHEETS	SHEET NO.
303	03-00520-00-WR	WINNEBAGO	254	100
STA. 278+00		TO STA. 284+00		
FED. ROAD DIST. NO.	ILLINOIS	FED. AID PROJECT		

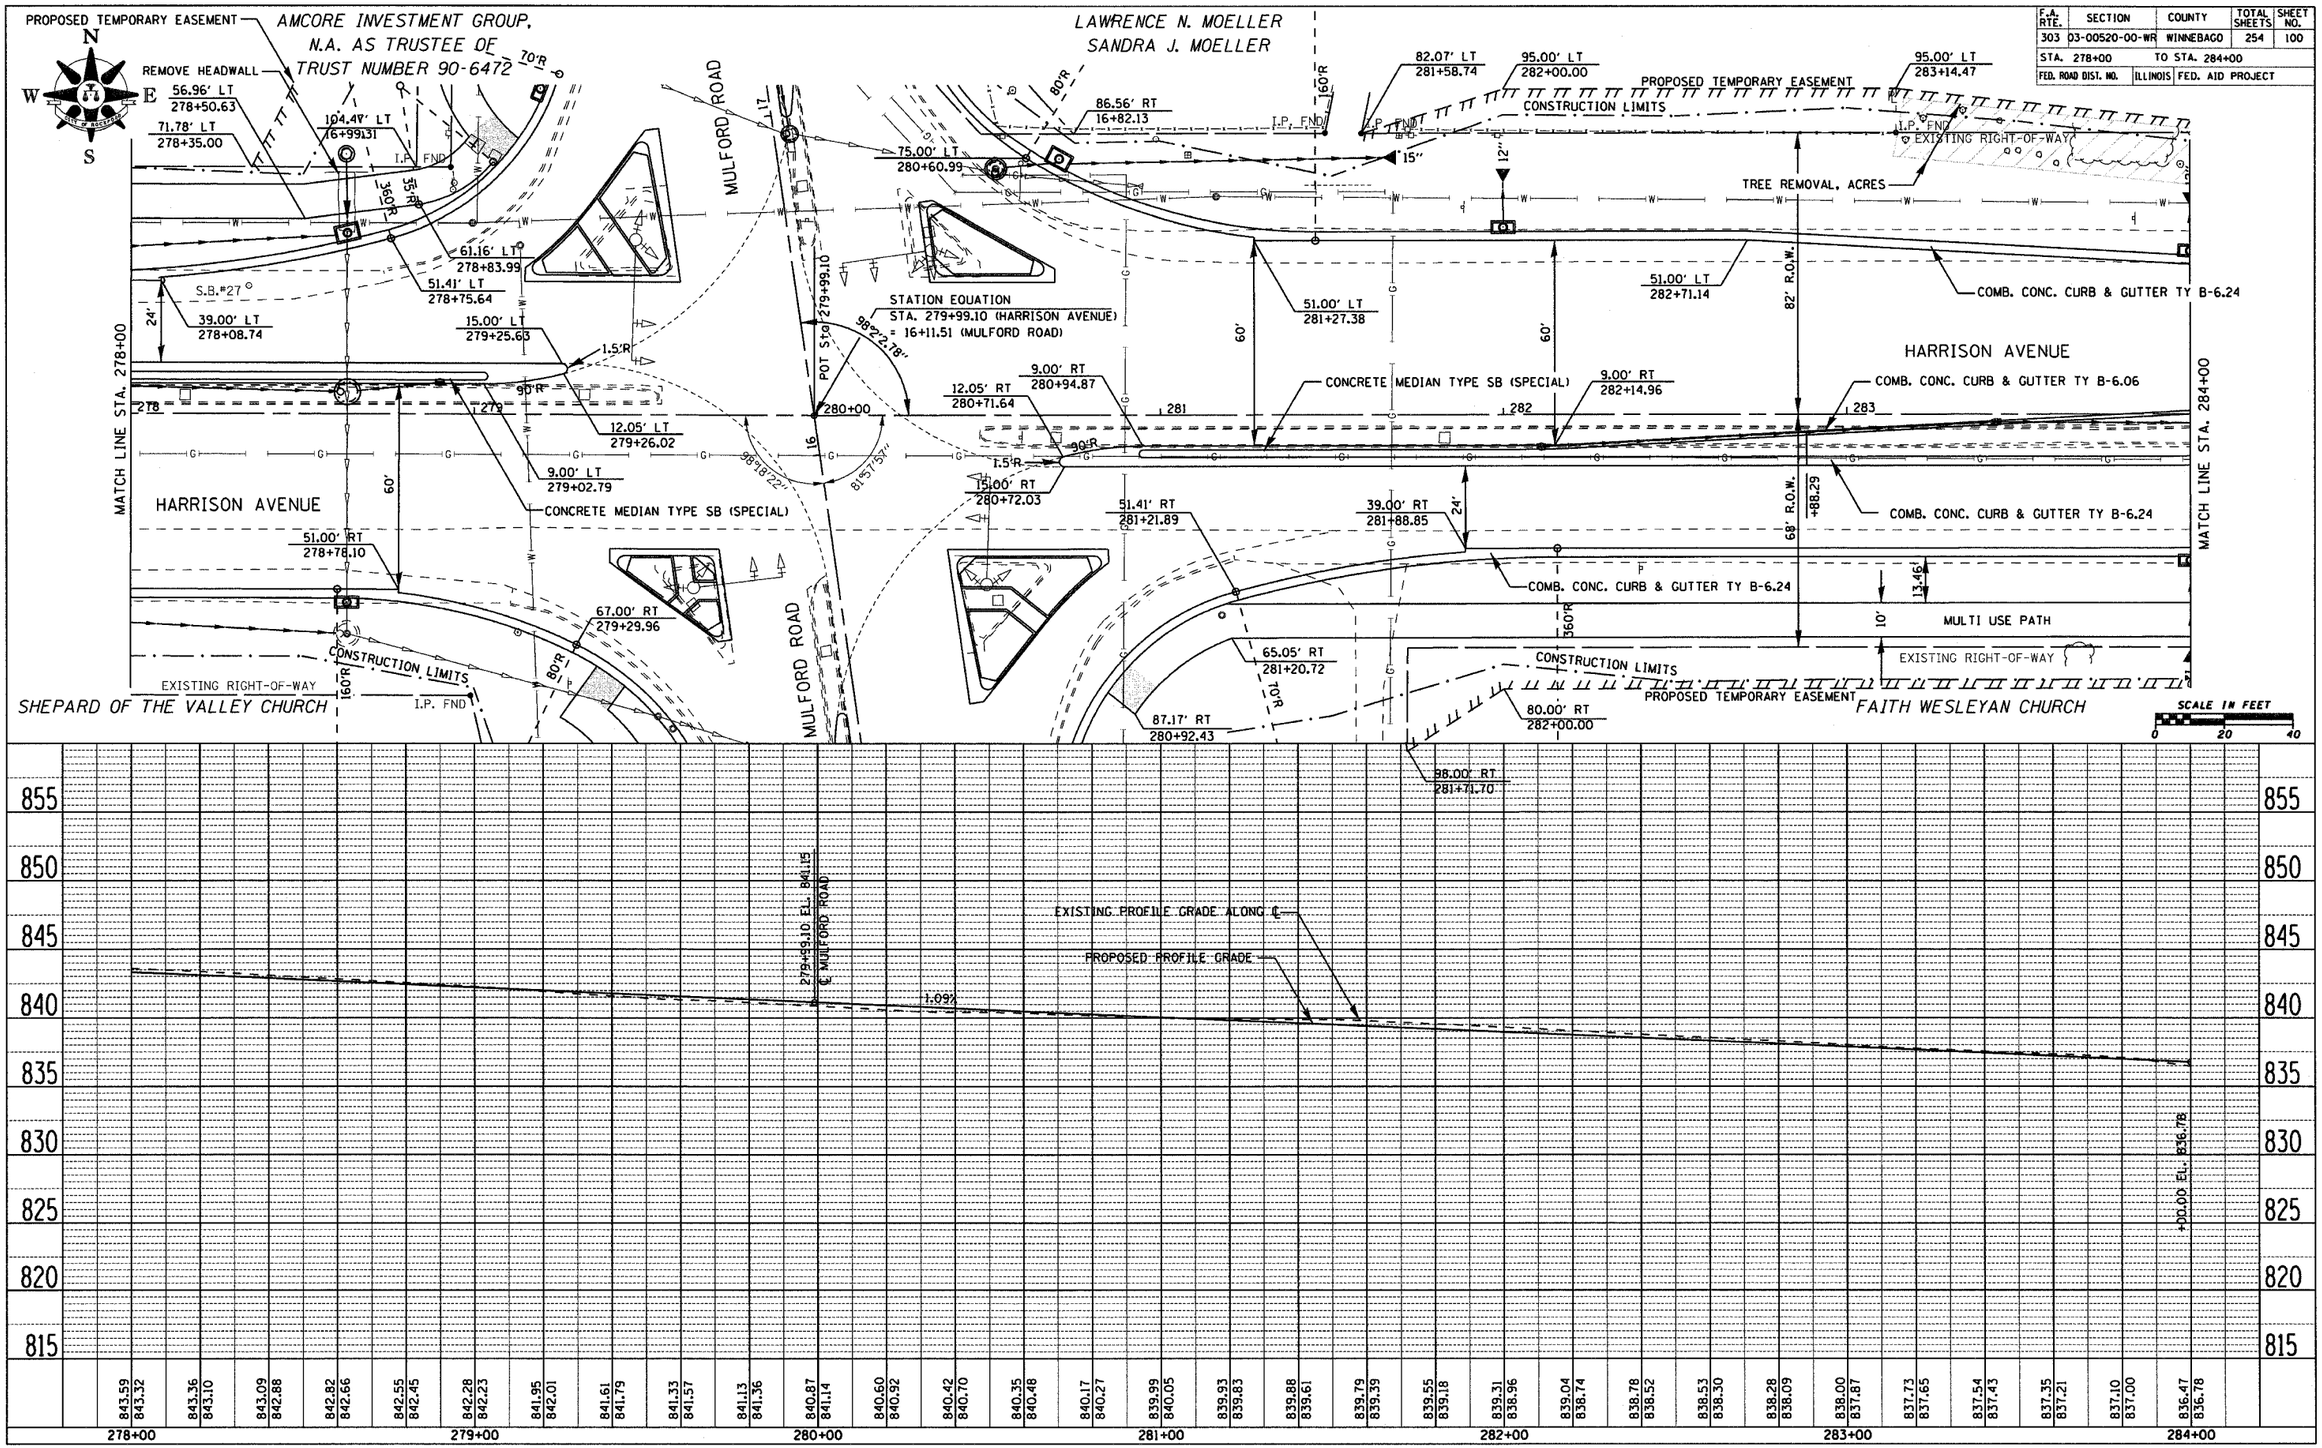

PLAN NOTE BOOK NO. ___ SURVEYED PLOTTED ALIGNMENT CHECKED RT. OF WAY CHECKED CADD FILE NAME BY DATE

PROFILE NOTE BOOK NO. ___ SURVEYED PLOTTED GRADES CHECKED B.M. NOTED STRUCTURE NOTATNS CHKD BY DATE

HARRISON AVENUE – STA. 278+00 TO 284+00