CONTRACT NO. 85390

F.A. RTE.	SECTION	COUNTY	TOTAL SHEETS	SHEET NO.
303	03-00520-00-WR	WINNEBAGO	254	104
STA. 601+24.58		TO STA. 605+43.10		
FED. ROAD DIST. NO.	ILLINOIS	FED. AID PROJECT		

PLAN — SURVEYED / PLOTTED / CROSS SECTIONS CHECKED / R.M. NOTED / R.O.W. OR EASEMENT CHECKED / UTILITY FILE NAME / NOTE BOOK / NO. / BY / DATE

PROFILE — SURVEYED / PLOTTED / CROSS SECTIONS CHECKED / R.M. NOTED / STRUCTURE NOTATIONS CHKD / NOTE BOOK / NO. / BY / DATE

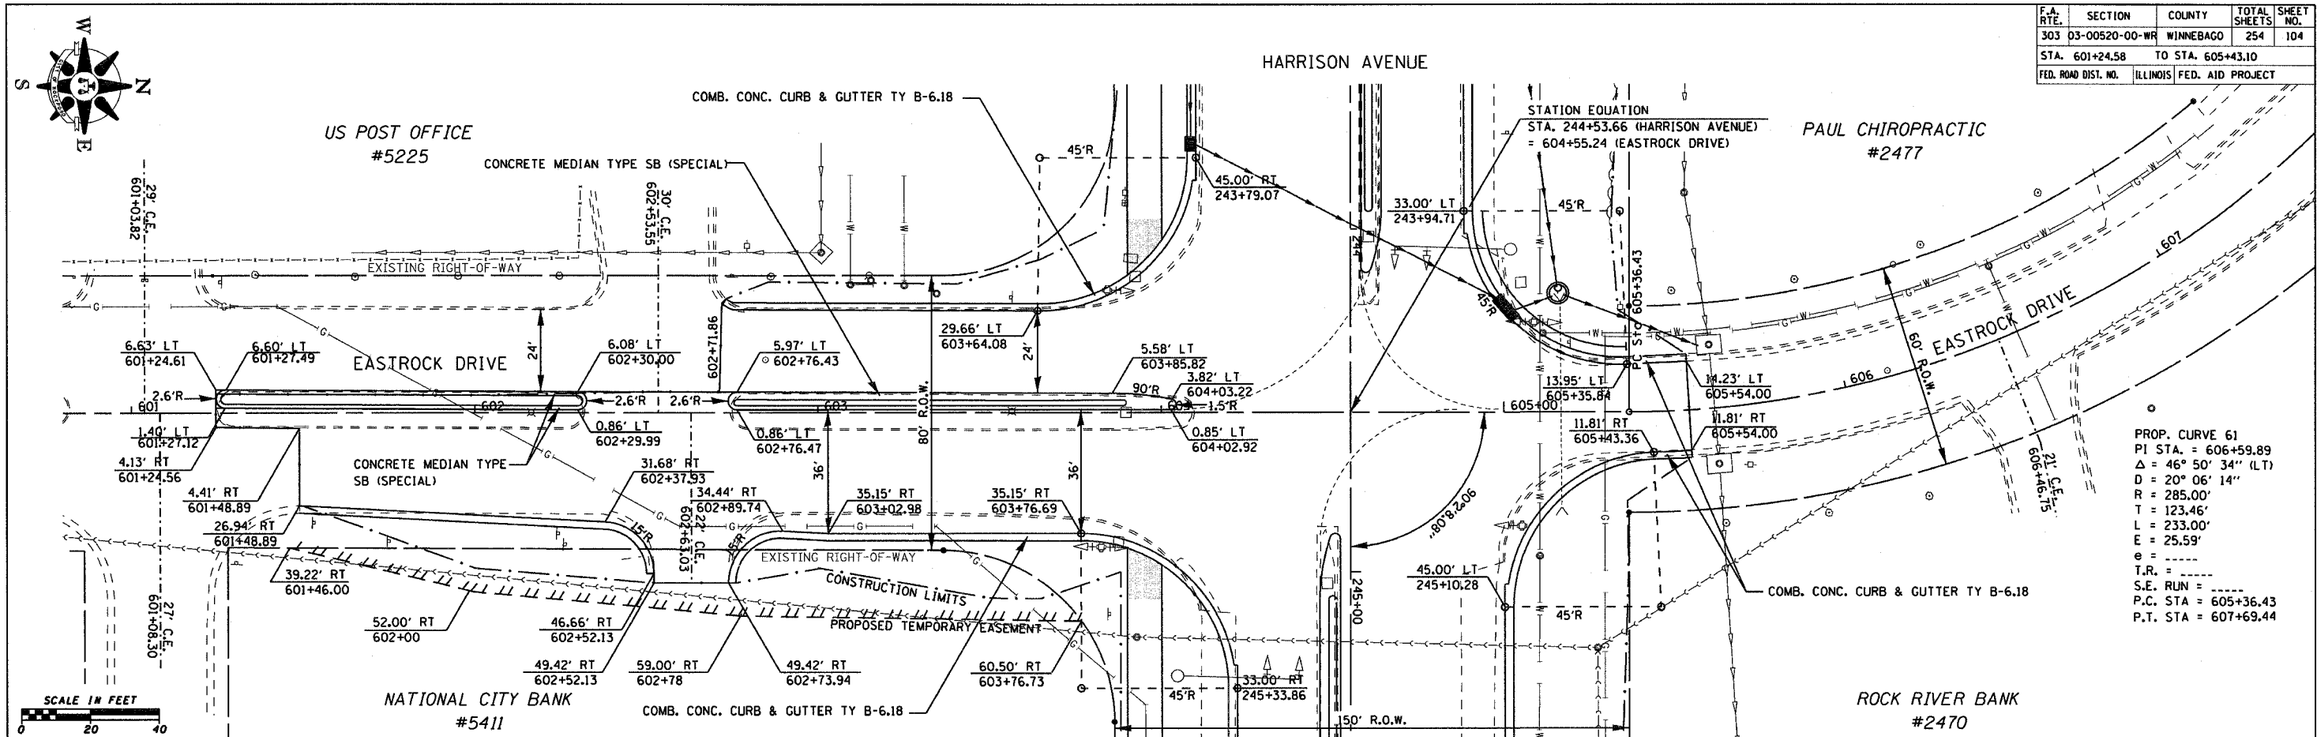

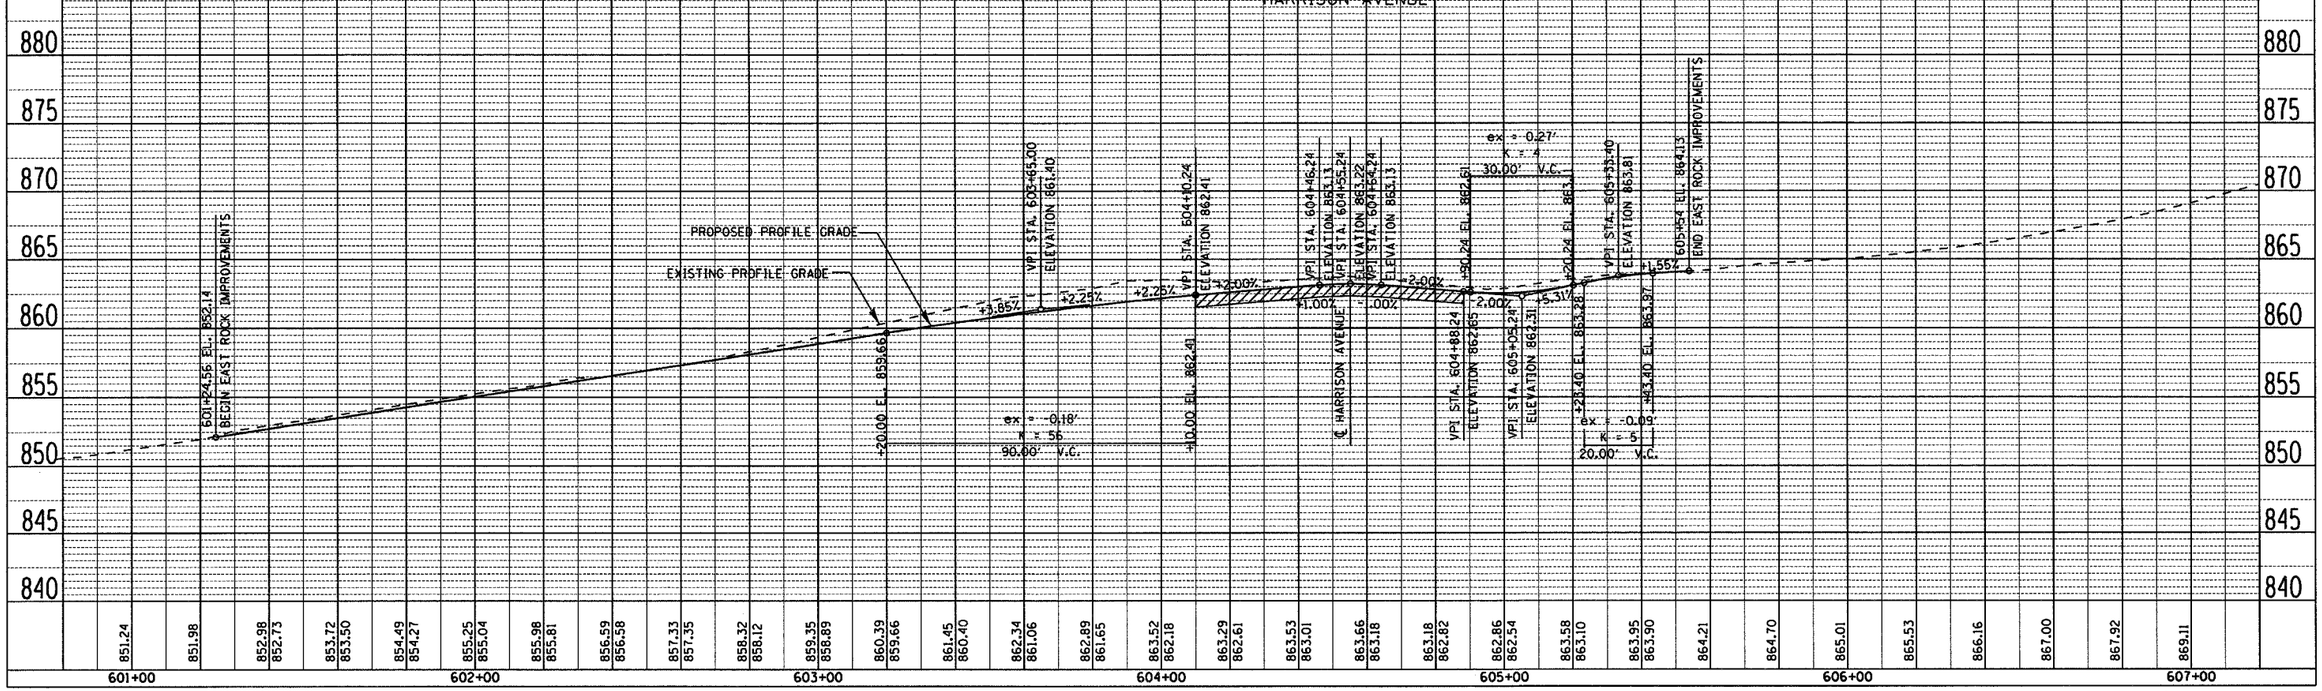

EASTROCK DRIVE – STA. 601+24.58 TO 605+43.10