CONTRACT NO. 85390

| RTE. | SECTION | COUNTY | TOTAL SHEETS | SHEET NO. |
|---|---|---|---|---|
| 303 | 03-00520-00-WR | WINNEBAGO | 254 | 146 |
| STA. | TO STA. | | | |
| FED. ROAD DIST. NO. | ILLINOIS | FED. AID PROJECT | | |

# PAVEMENT ELEVATION

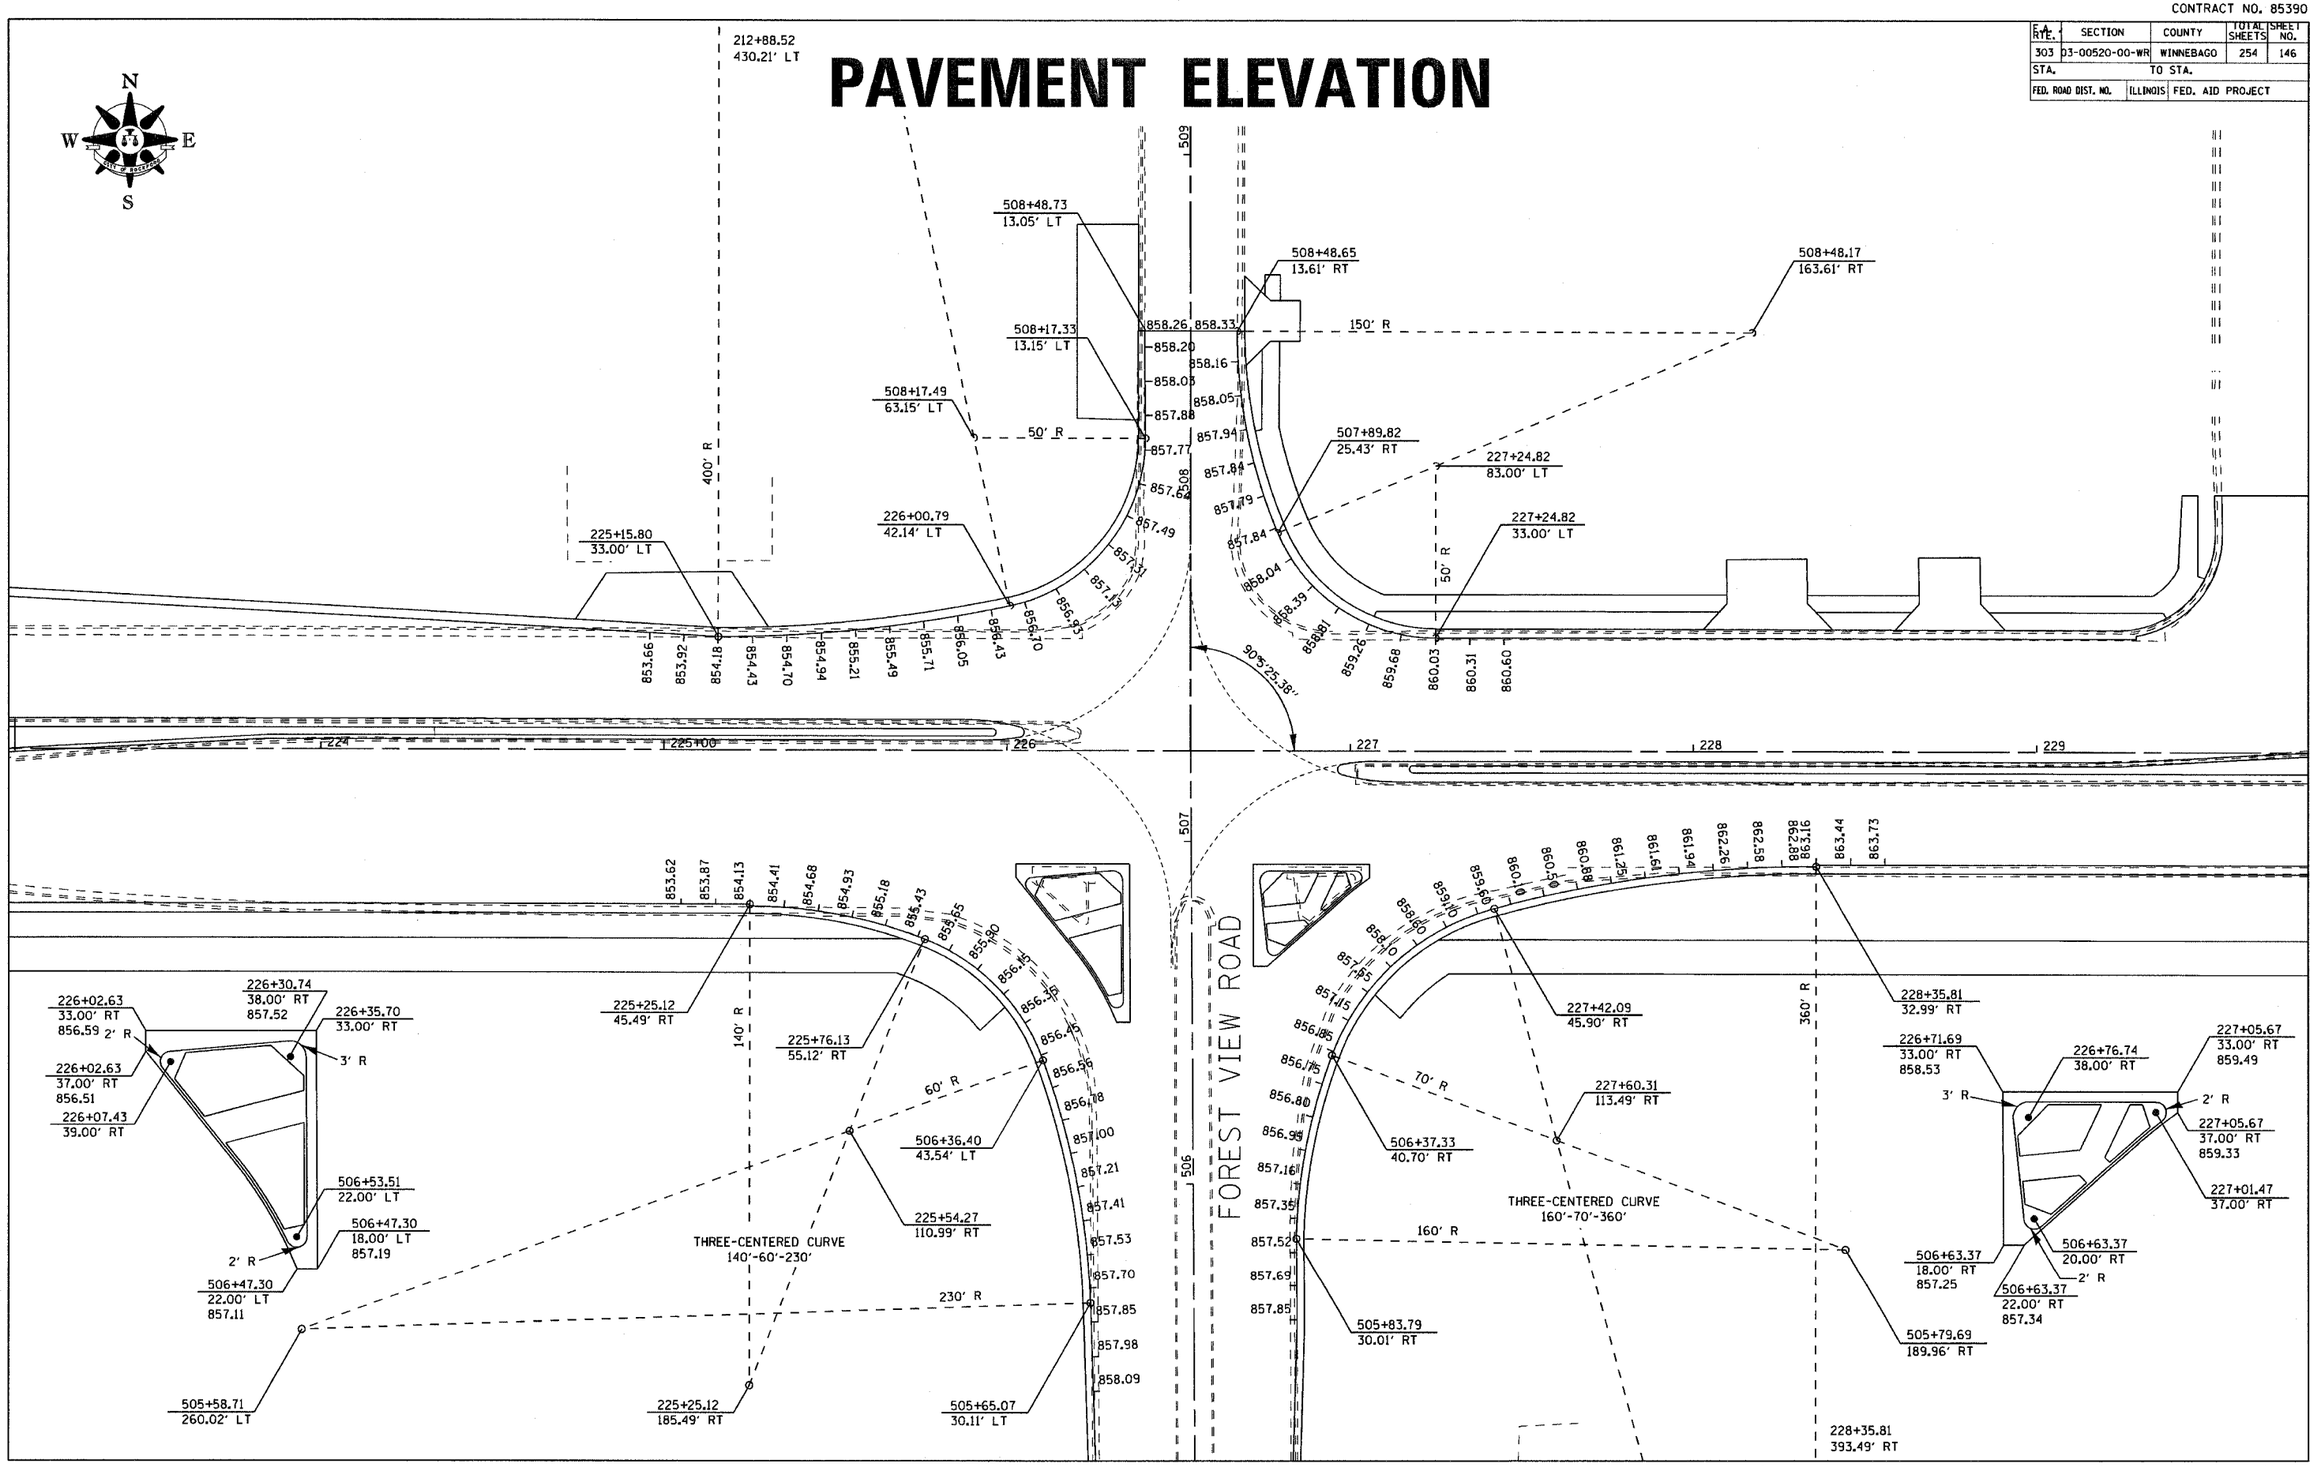


**PAVEMENT ELEVATION – FOREST VIEW ROAD**