CONTRACT NO. 85390

F.A. RTE.	SECTION	COUNTY	TOTAL SHEETS	SHEET NO.
303	03-00520-00-WR	WINNEBAGO	254	241
STA. 279+00.00		TO STA. 280+50.00		
FED. ROAD DIST. NO.	ILLINOIS	FED. AID PROJECT		
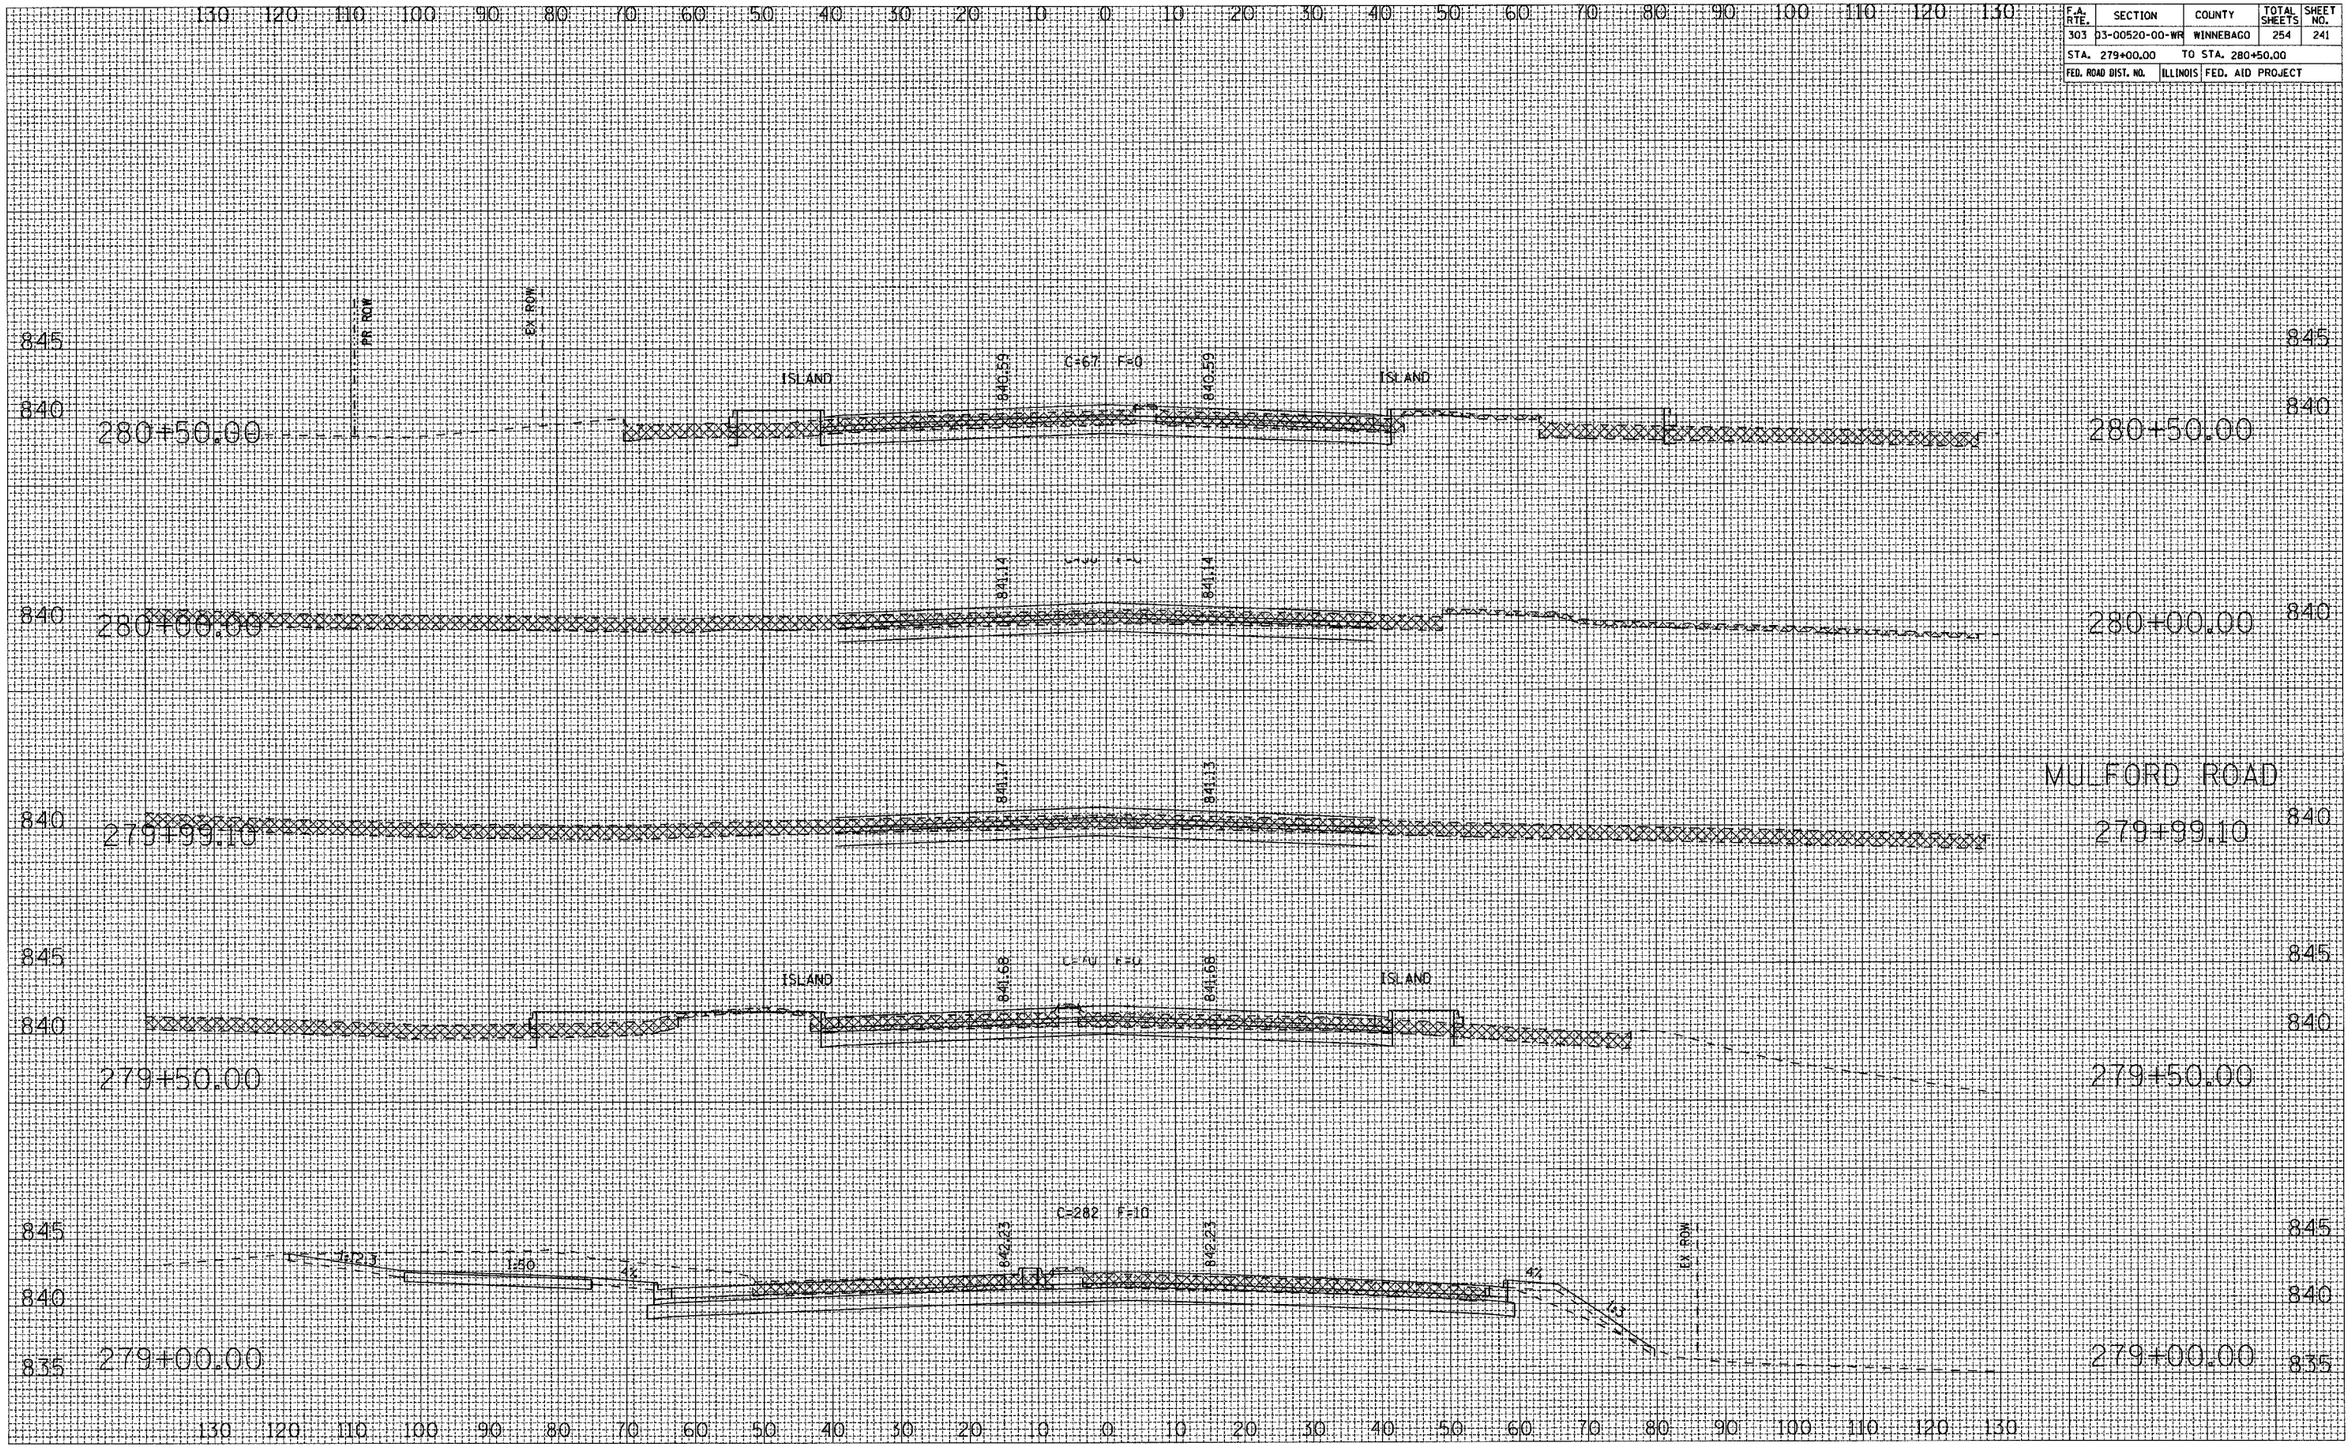
ORIGINAL SURVEY	BY	DATE
FINAL SURVEY	SURVEYED	
NOTE BOOK	PLOTTED	
NO.	TEMPLATE	
	AREAS	
	AREAS CHECKED