CONTRACT NO. 88804

F.A.P. RTE.	SECTION	COUNTY	TOTAL SHEETS	SHEET NO.
669	11W-3,RS-8,*	TAZEWELL	442	69
STA. 258+50		TO STA.264+00		
FED. ROAD DIST. NO.	ILLINOIS	FED. AID PROJECT		

* 11BR-1, 11BR-2

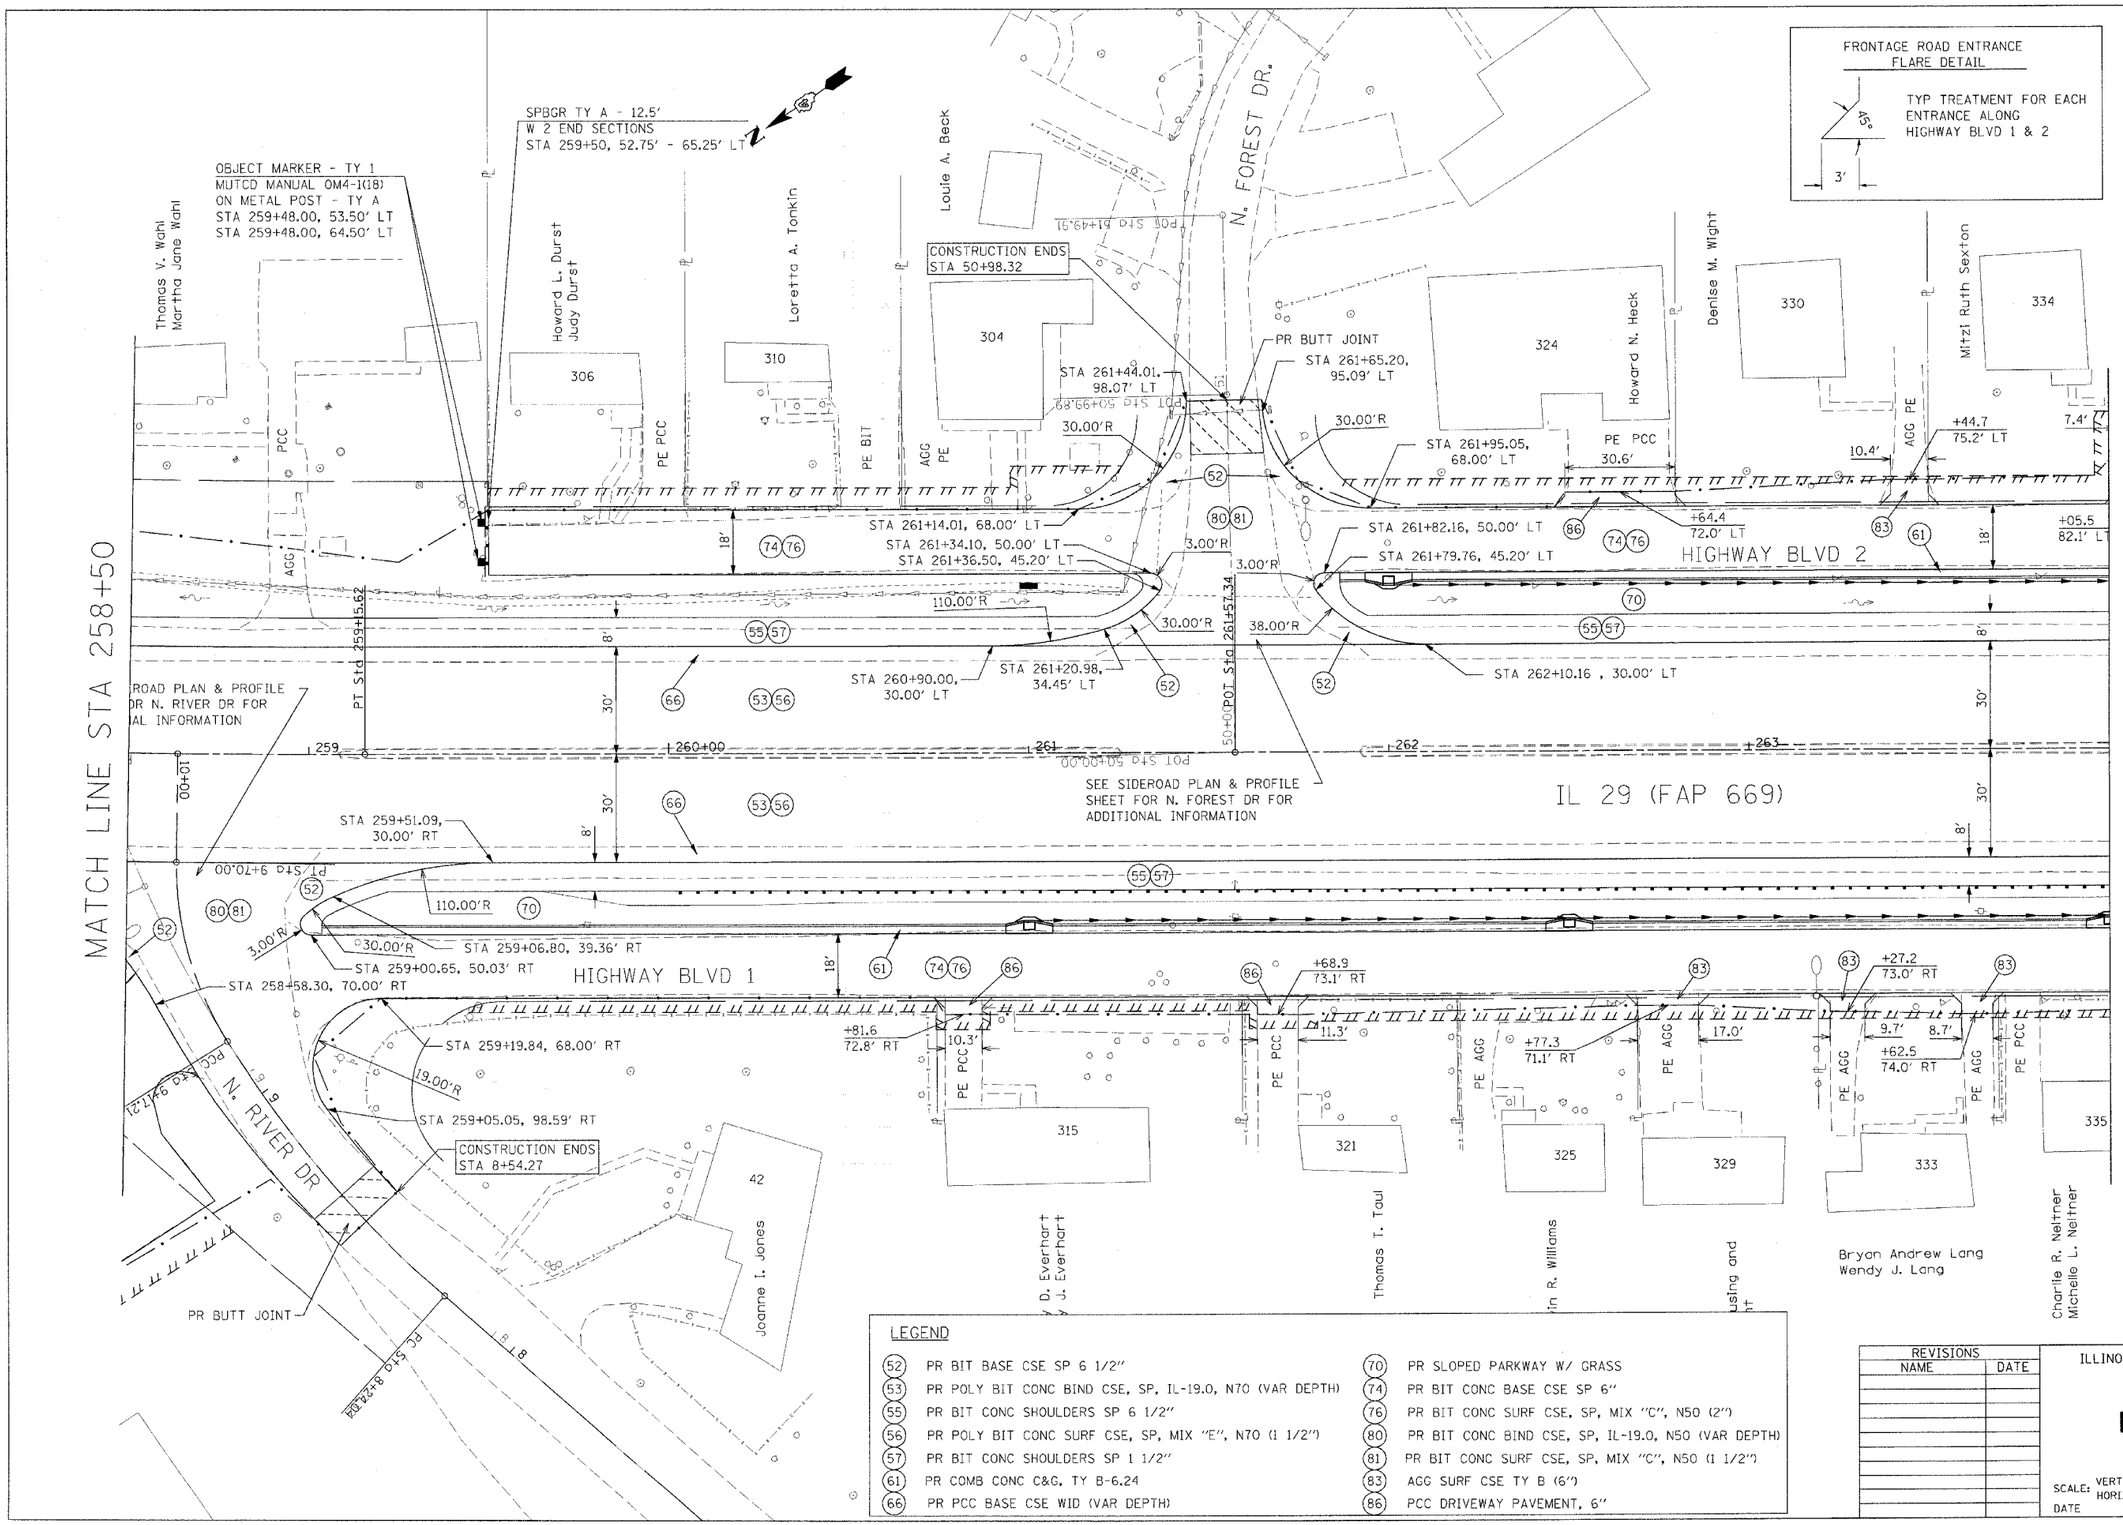

LEGEND

52	PR BIT BASE CSE SP 6 1/2"	70	PR SLOPED PARKWAY W/ GRASS
53	PR POLY BIT CONC BIND CSE, SP, IL-19.0, N70 (VAR DEPTH)	74	PR BIT CONC BASE CSE SP 6"
55	PR BIT CONC SHOULDERS SP 6 1/2"	76	PR BIT CONC SURF CSE, SP, MIX "C", N50 (2")
56	PR POLY BIT CONC SURF CSE, SP, MIX "E", N70 (1 1/2")	80	PR BIT CONC BIND CSE, SP, IL-19.0, N50 (VAR DEPTH)
57	PR BIT CONC SHOULDERS SP 1 1/2"	81	PR BIT CONC SURF CSE, SP, MIX "C", N50 (1 1/2")
61	PR COMB CONC C&G, TY B-6.24	83	AGG SURF CSE TY B (6")
66	PR PCC BASE CSE WID (VAR DEPTH)	86	PCC DRIVEWAY PAVEMENT, 6"

REVISIONS	
NAME	DATE

ILLINOIS DEPARTMENT OF TRANSPORTATION

PLAN & PROFILE

SCALE: VERT. HORIZ.

DATE

DRAWN BY

CHECKED BY

PLOT DATE = 4/18/2006
FILE NAME = c:\projects\29npskin\phase_II\20pln&prol.dgn
PLOT SCALE = 20.0000 ' / IN.
USER NAME = shoughz

PLAN & PROFILE