CONTRACT NO. 88804

F.A.P. RTE.	SECTION	COUNTY	TOTAL SHEETS	SHEET NO.
669	11W-3,RS-8,*	TAZEWELL	442	71
STA. 264+00	TO STA.270+00			
FED. ROAD DIST. NO.	ILLINOIS	FED. AID PROJECT		

* 11BR-1, 11BR-2

FRONTAGE ROAD ENTRANCE FLARE DETAIL

TYP TREATMENT FOR EACH ENTRANCE ALONG HIGHWAY BLVD 1 & 2

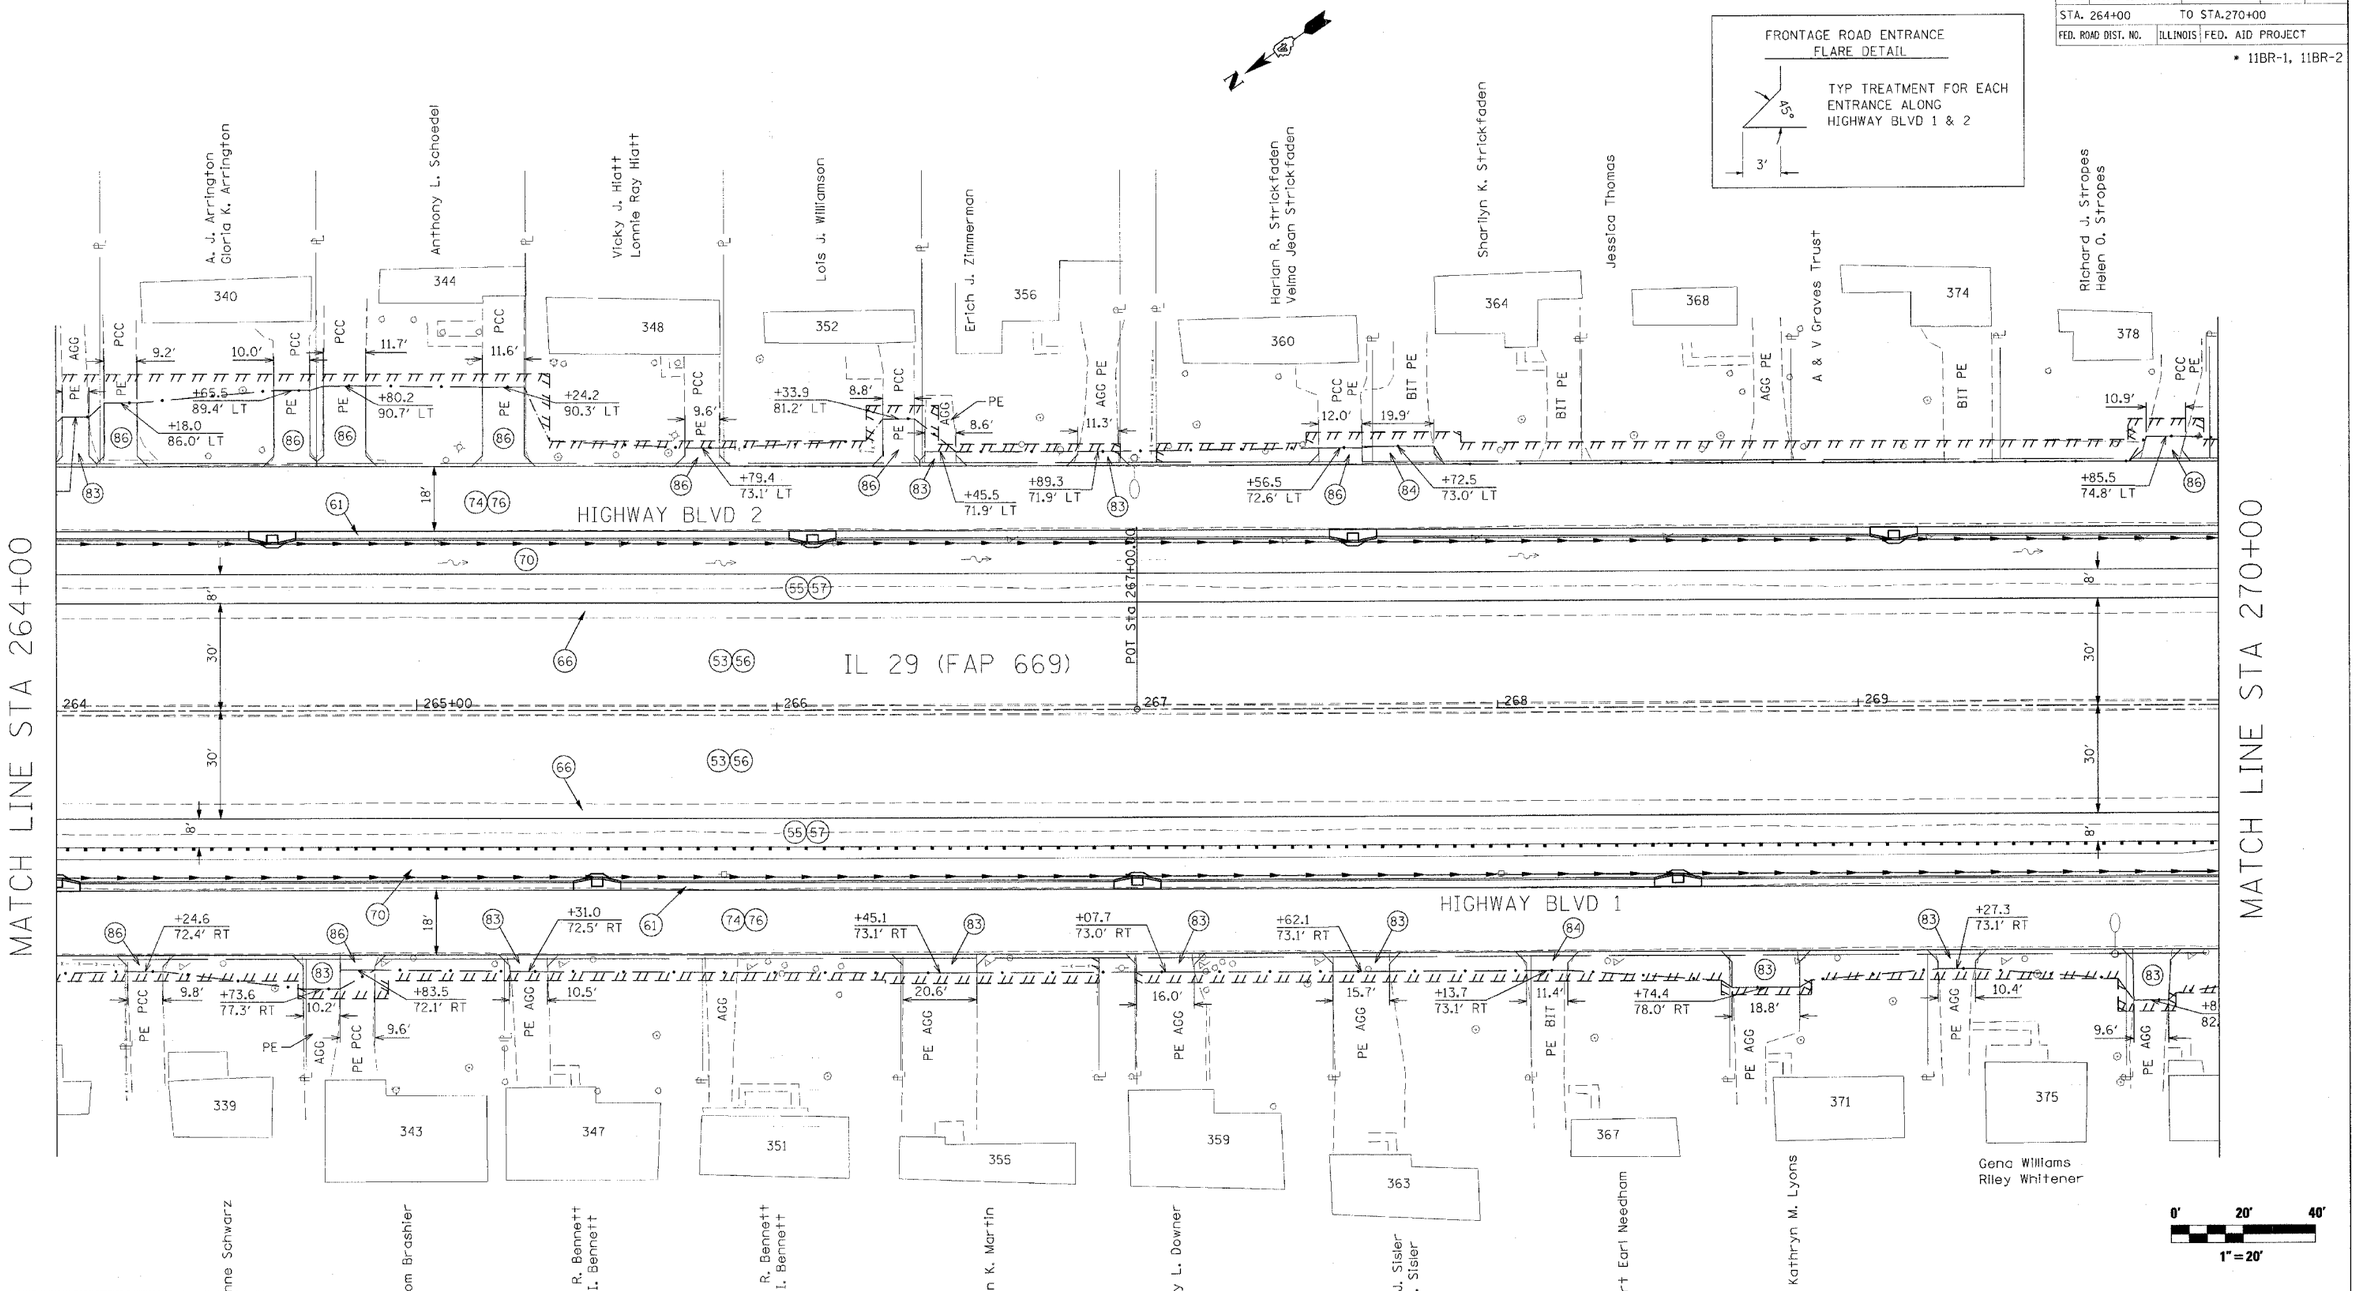

LEGEND

(53)	PR POLY BIT CONC BIND CSE, SP, IL-19.0, N70 (VAR DEPTH)	(70)	PR SLOPED PARKWAY W/ GRASS
(55)	PR BIT CONC SHOULDERS SP 6 1/2"	(74)	PR BIT CONC BASE CSE SP 6"
(56)	PR POLY BIT CONC SURF CSE, SP, MIX "E", N70 (1 1/2")	(76)	PR BIT CONC SURF CSE, SP, MIX "C", N50 (2")
(57)	PR BIT CONC SHOULDERS SP 1 1/2"	(83)	AGG SURF CSE TY B (6")
(61)	PR COMB CONC C&G, TY B-6.24	(84)	BIT DRIVEWAY PAVEMENT 6"
(66)	PR PCC BASE CSE WID (VAR DEPTH)	(86)	PCC DRIVEWAY PAVEMENT, 6"

REVISIONS NAME	DATE

ILLINOIS DEPARTMENT OF TRANSPORTATION

PLAN & PROFILE

SCALE: VERT.
HORIZ.
DATE

DRAWN BY
CHECKED BY

PLOT DATE = 4/18/2006
FILE NAME = c:\projects\29-pecun\phase_II\26plnprofl.dgn
PLOT SCALE = 20.0000 ' / IN.
USER NAME = shoughz

PLAN & PROFILE