CONTRACT NO. 88804

F.A.P. RTE.	SECTION	COUNTY	TOTAL SHEETS	SHEET NO.
669	11W-3,RS-8,*	TAZEWELL	442	73
STA. 270+00	TO STA.275+00			
FED. ROAD DIST. NO.	ILLINOIS	FED. AID PROJECT		

* 11BR-1, 11BR-2

FRONTAGE ROAD ENTRANCE FLARE DETAIL

TYP TREATMENT FOR EACH ENTRANCE ALONG HIGHWAY BLVD 1 & 2

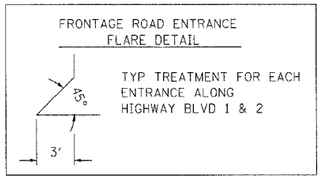

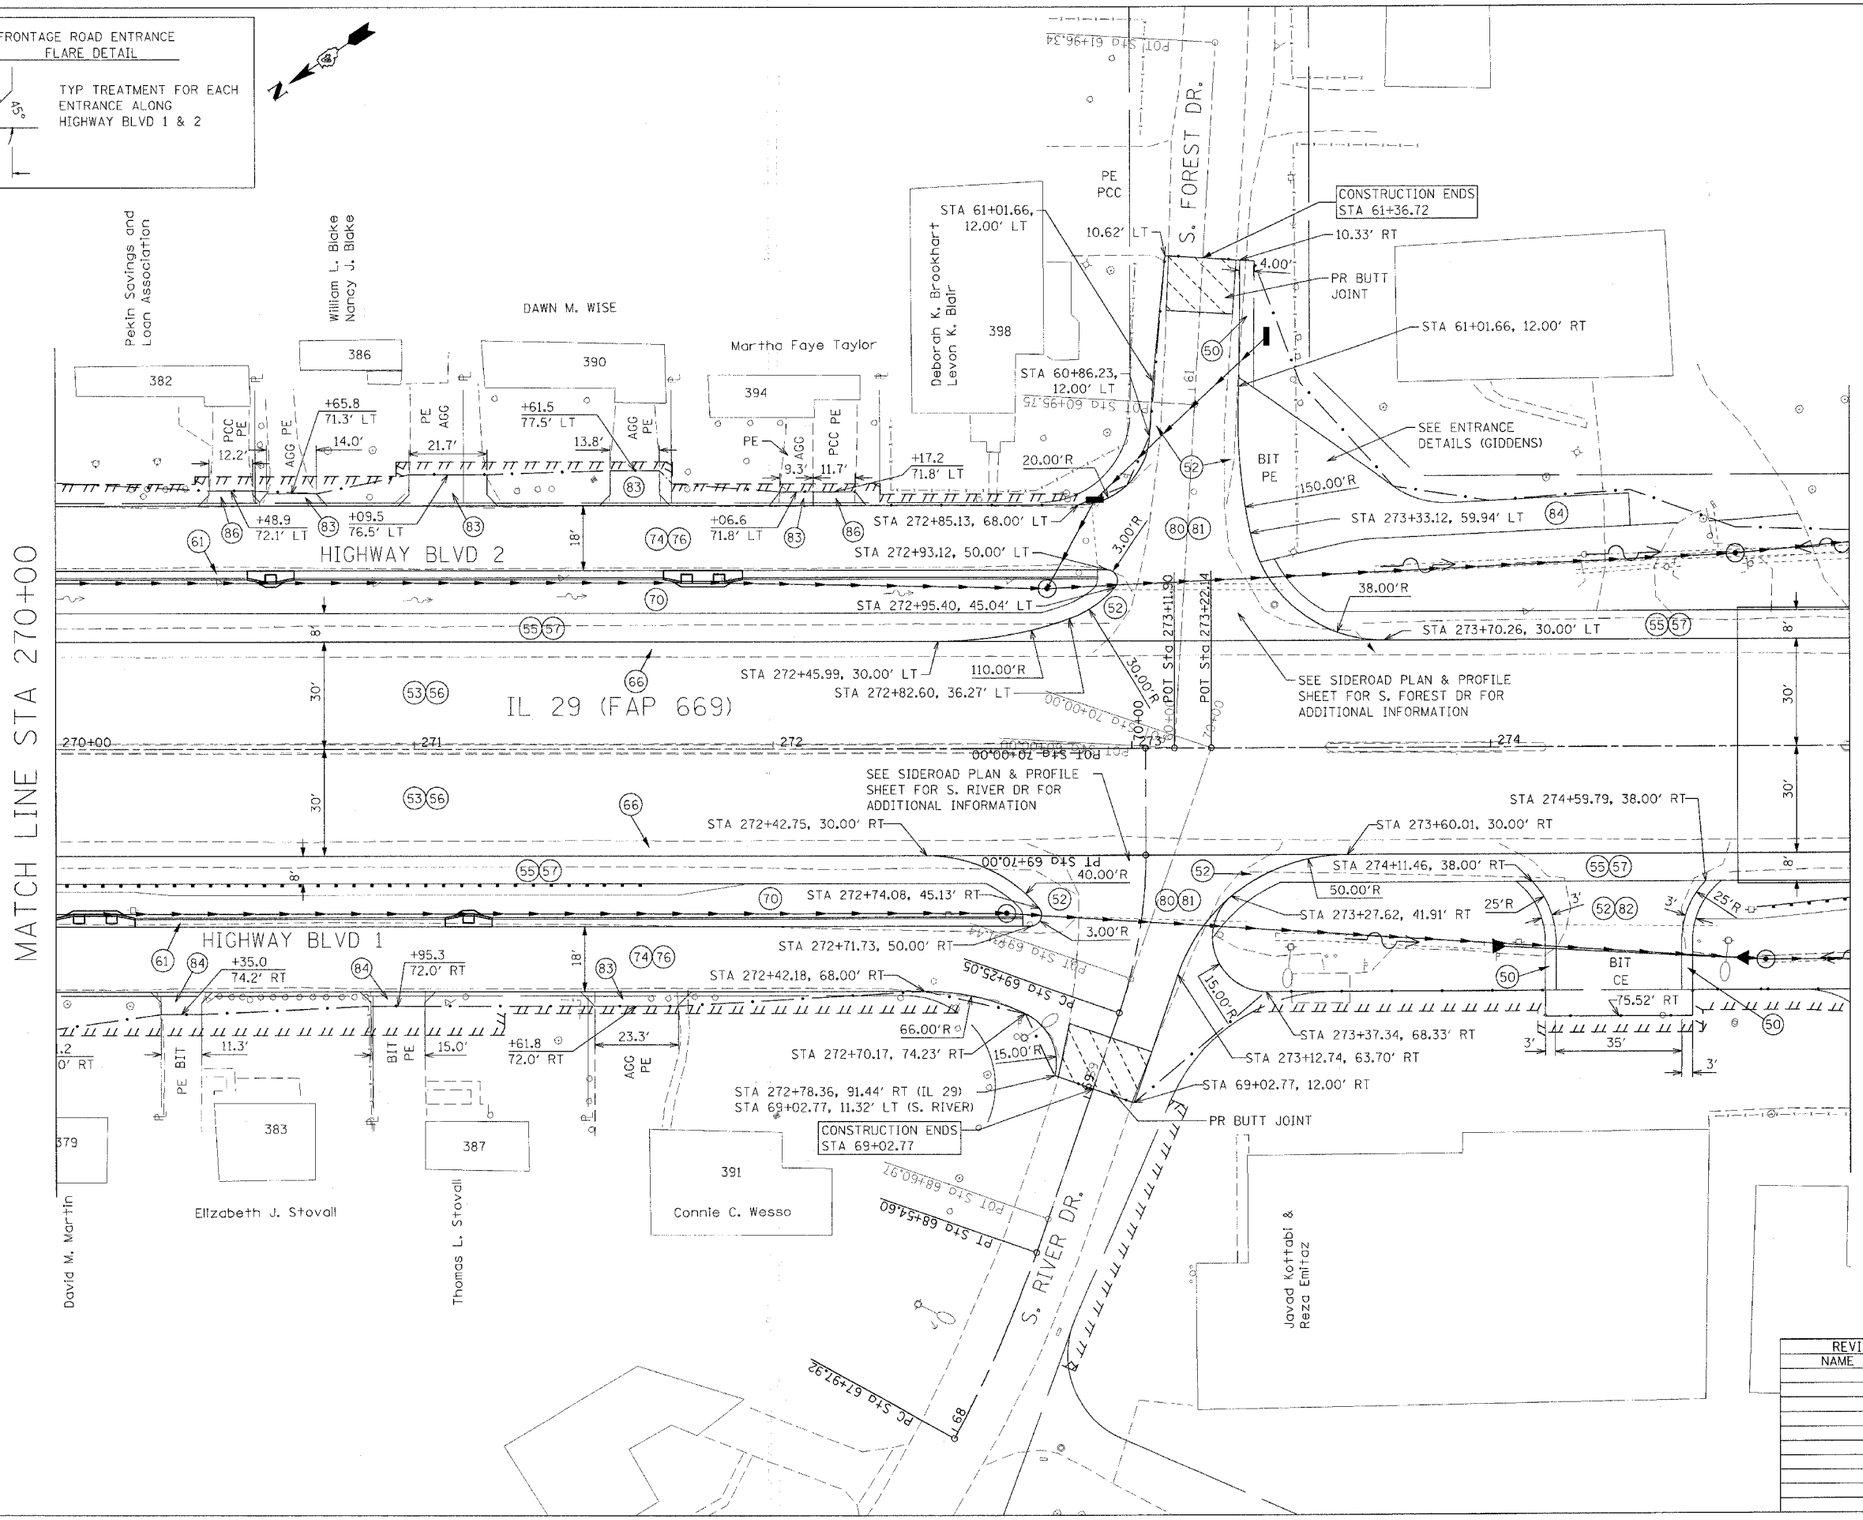

LEGEND

- (50) PR AGG SHOULDERS, TY B
- (52) PR BIT BASE CSE SP 6 1/2"
- (53) PR POLY BIT CONC BIND CSE, SP, IL-19.0, N70 (VAR DEPTH)
- (55) PR BIT CONC SHOULDERS SP 6 1/2"
- (56) PR POLY BIT CONC SURF CSE, SP, MIX "E", N70 (1 1/2")
- (57) PR BIT CONC SHOULDERS SP 1 1/2"
- (61) PR COMB CONC C&G, TY B-6.24
- (65) PR CONC MED, TY SM-4.06
- (66) PR PCC BASE CSE WID (VAR DEPTH)
- (70) PR SLOPED PARKWAY W/ GRASS
- (74) PR BIT CONC BASE CSE SP 6"
- (76) PR BIT CONC SURF CSE, SP, MIX "C", N50 (2")
- (80) PR BIT CONC BIND CSE, SP, IL-19.0, N50 (VAR DEPTH)
- (81) PR BIT CONC SURF CSE, SP, MIX "C", N50 (1 1/2")
- (82) PR INC BIT SURFACING, 1 1/2"
- (83) AGG SURF CSE TY B (6")
- (84) BIT DRIVEWAY PAVEMENT 6"
- (85) PCC DRIVEWAY PAVEMENT, 8"
- (86) PCC DRIVEWAY PAVEMENT, 6"

REVISIONS NAME	DATE

ILLINOIS DEPARTMENT OF TRANSPORTATION

PLAN & PROFILE

SCALE: VERT. HORIZ.

DATE

DRAWN BY

CHECKED BY

PLAN & PROFILE

PLOT DATE = 4/19/2006
FILE NAME = c:\projects\pekin\phase_ii\26ii8pro1.dgn
PLOT SCALE = 20.0000 ' / IN.
USER NAME = shoophz