CONTRACT NO. 88804

F.A.P RTE.	SECTION	COUNTY	TOTAL SHEETS	SHEET NO.
669	11W-3,RS-8,*	TAZEWELL	442	92
STA.		TO STA.		
FED. ROAD DIST. NO.	ILLINOIS	FED. AID PROJECT		

* 11BR-1, 11BR-2

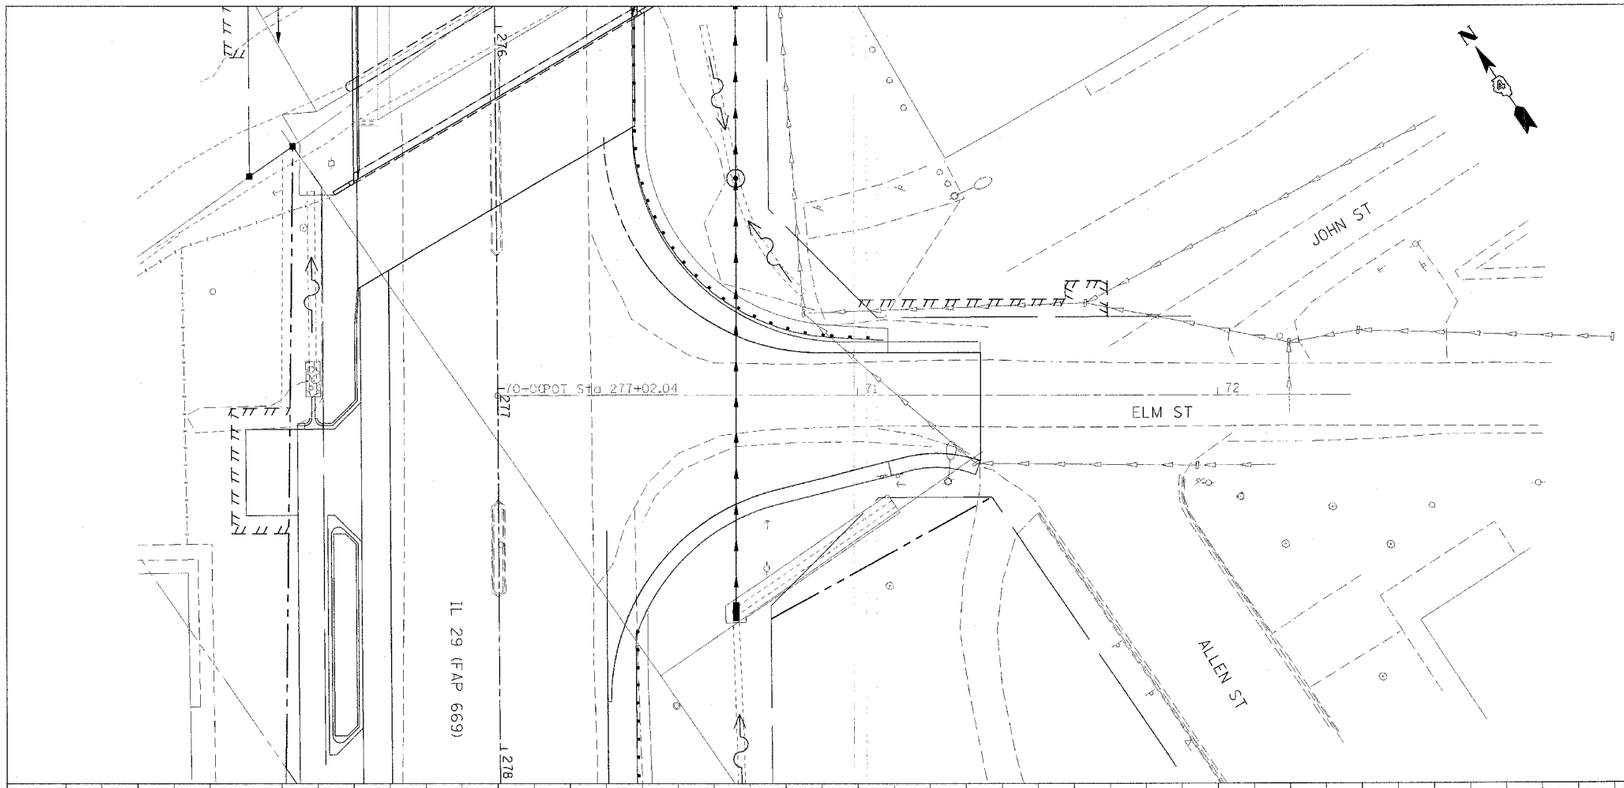

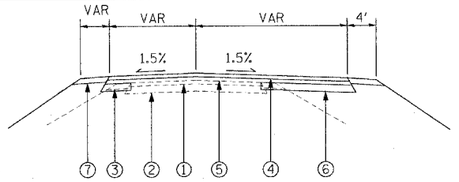

①EXISTING BIT CONC SURF CSE
②EXISTING BIT CONC BASE CSE
③EXISTING AGGREGATE SHOULDER
④PROP BIT CONC SURF CSE, SUPER, MIX "C", N50 (1 1/2")
⑤PROP BIT CONC BINDER CSE, SUPER, IL 19.0, N50 (VAR DEPTH)
⑥PROP BIT CONC BASE CSE, SUPER 6 1/2"
⑦PROP BIT SHLDRS, SUPER, 8"

STA 70+00 TO 71+08

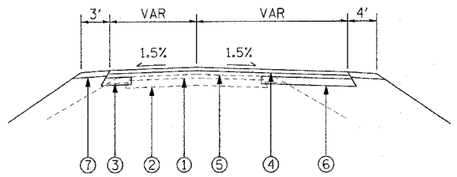

①EXISTING BIT CONC SURF CSE
②EXISTING BIT CONC BASE CSE
③EXISTING AGGREGATE SHOULDER
④PROP BIT CONC SURF CSE, SUPER, MIX "C", N50 (1 1/2")
⑤PROP BIT CONC BINDER CSE, SUPER, IL 19.0, N50 (VAR DEPTH)
⑥PROP BIT CONC BASE CSE, SUPER 6 1/2"
⑦PROP AGGREGATE SHOULDERS, TYPE B

STA 71+08 TO 71+34

NOTE: SEE IL 29 MAINLINE PLAN & PROFILE SHEETS FOR ADDITIONAL INFORMATION

0' 20' 40'
1" = 20'

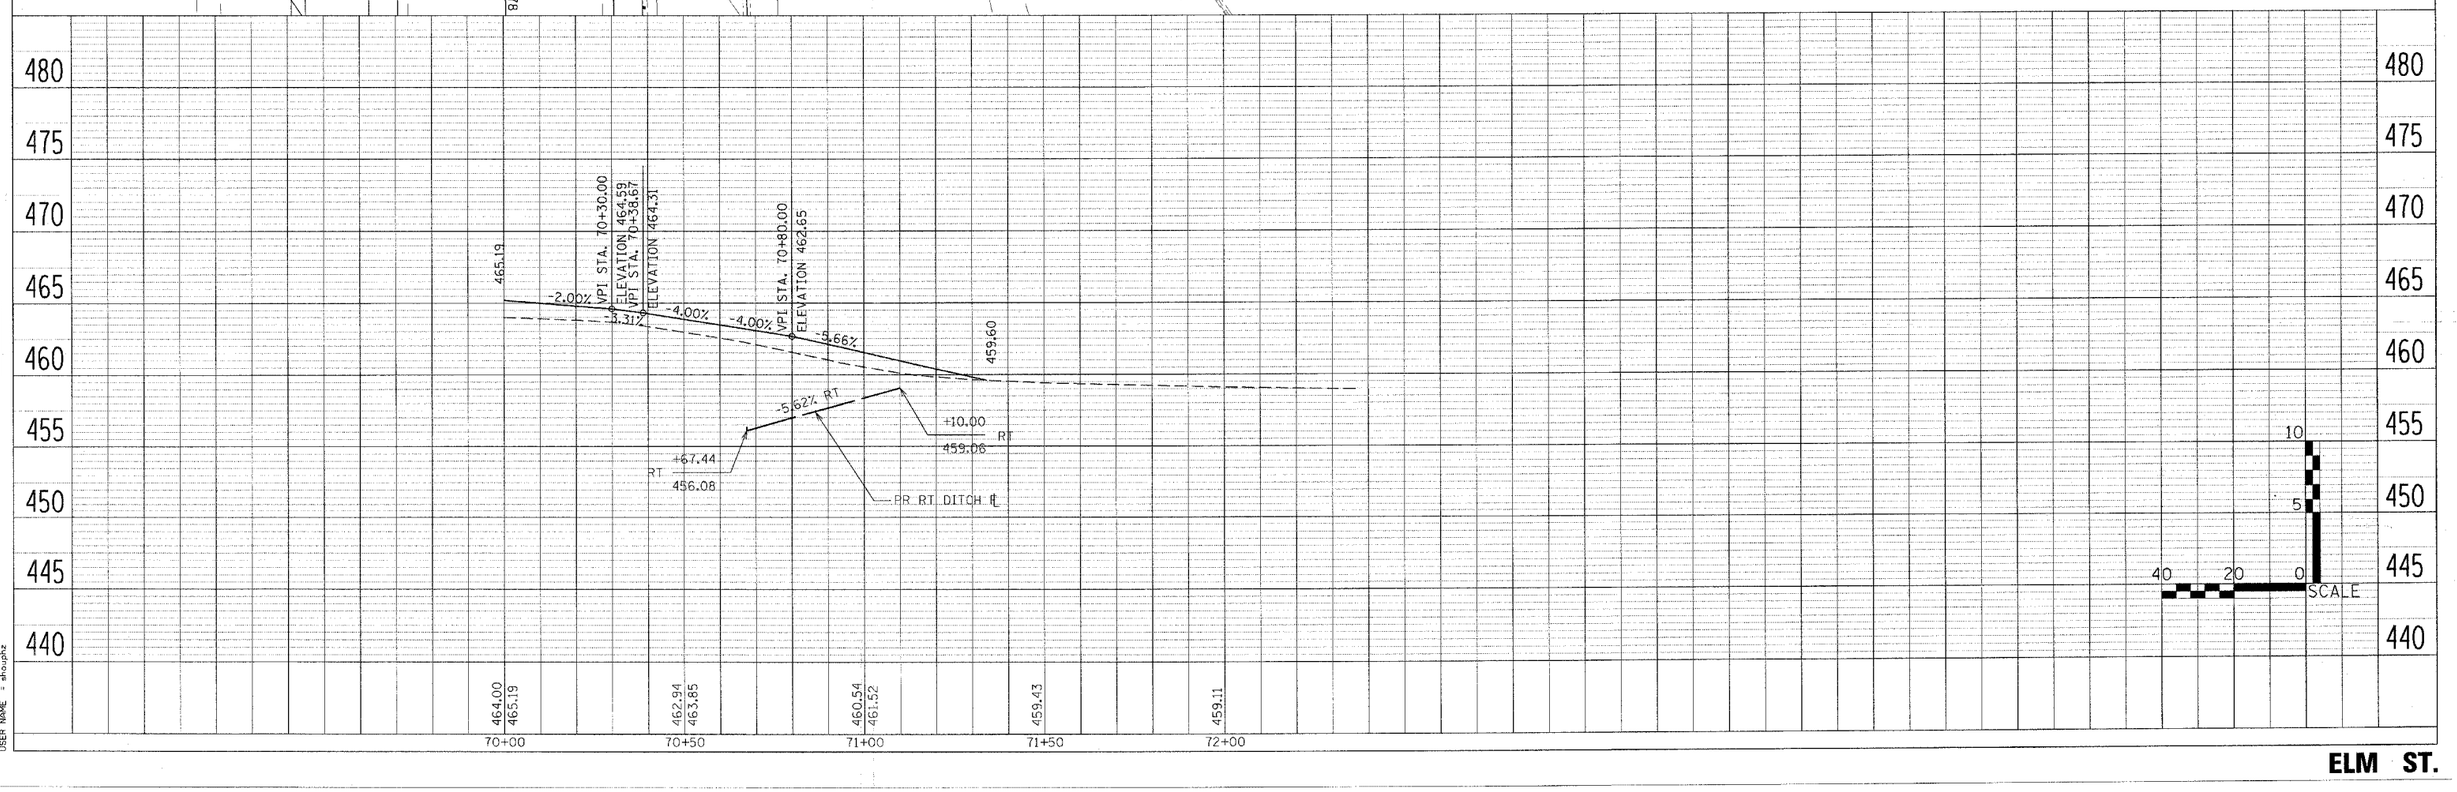

ELM ST.

PLOT DATE = 4/18/2006
FILE NAME = c:\projects\29peoria\phase_II\side_rds\9.dgn
PLOT SCALE = 20.0000 ' / IN.
USER NAME = shoupkz