CONTRACT NO. 88804

| F.A.P RTE. | SECTION | COUNTY | TOTAL SHEETS | SHEET NO. |
|---|---|---|---|---|
| 669 | 11W-3,RS-8,* | TAZEWELL | 442 | 158 |
| STA. | TO STA.247+50 | | | |
| FED. ROAD DIST. NO. | ILLINOIS | FED. AID PROJECT | | |

* 11BR-1, 11BR-2

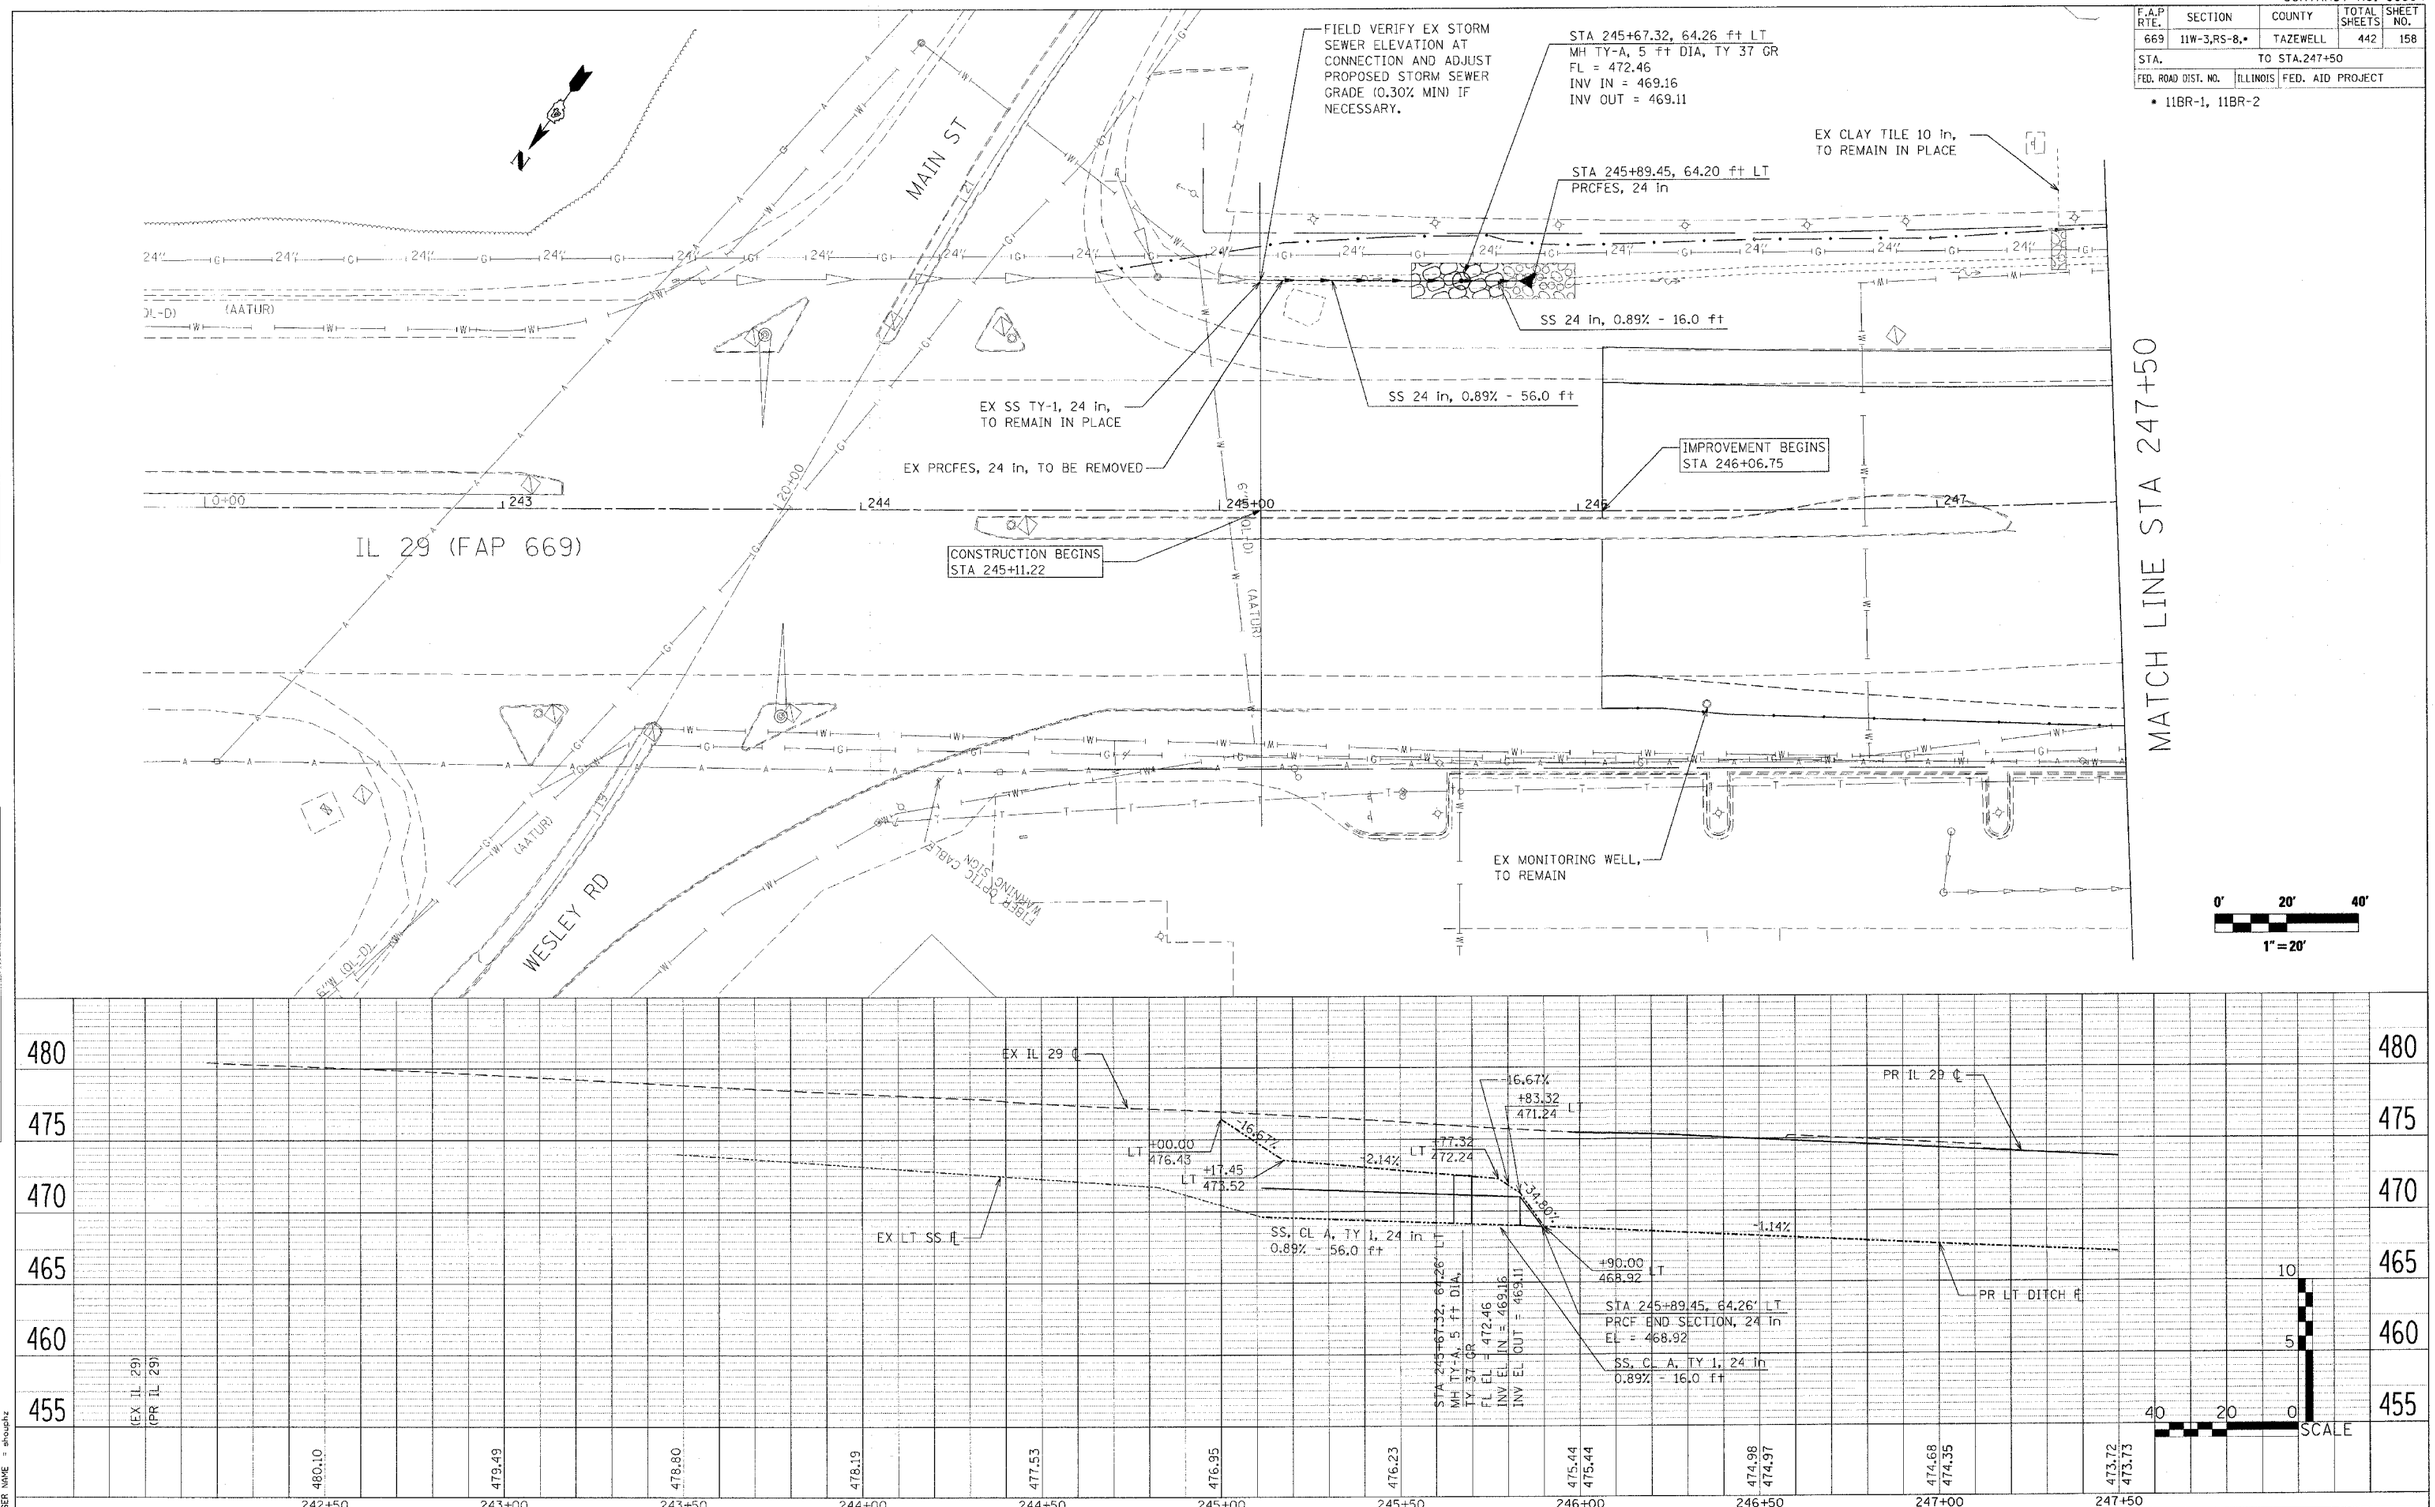


PLOT DATE = 4/18/2006
FILE NAME = c:\projects\29npskin\phase_II\20pln&prol.dgn
PLOT SCALE = 20.0000 ' / IN.
USER NAME = shouphz

**DRAINAGE & UTILITIES**