CONTRACT NO. 88804

F.A.P RTE.	SECTION	COUNTY	TOTAL SHEETS	SHEET NO.
669	11W-3,RS-8.*	TAZEWELL	442	164
STA. 264+00		TO STA.270+00		
FED. ROAD DIST. NO.	ILLINOIS	FED. AID PROJECT		

* 11BR-1, 11BR-2

LEFT STORM SEWER /LEFT DITCH PROFILE

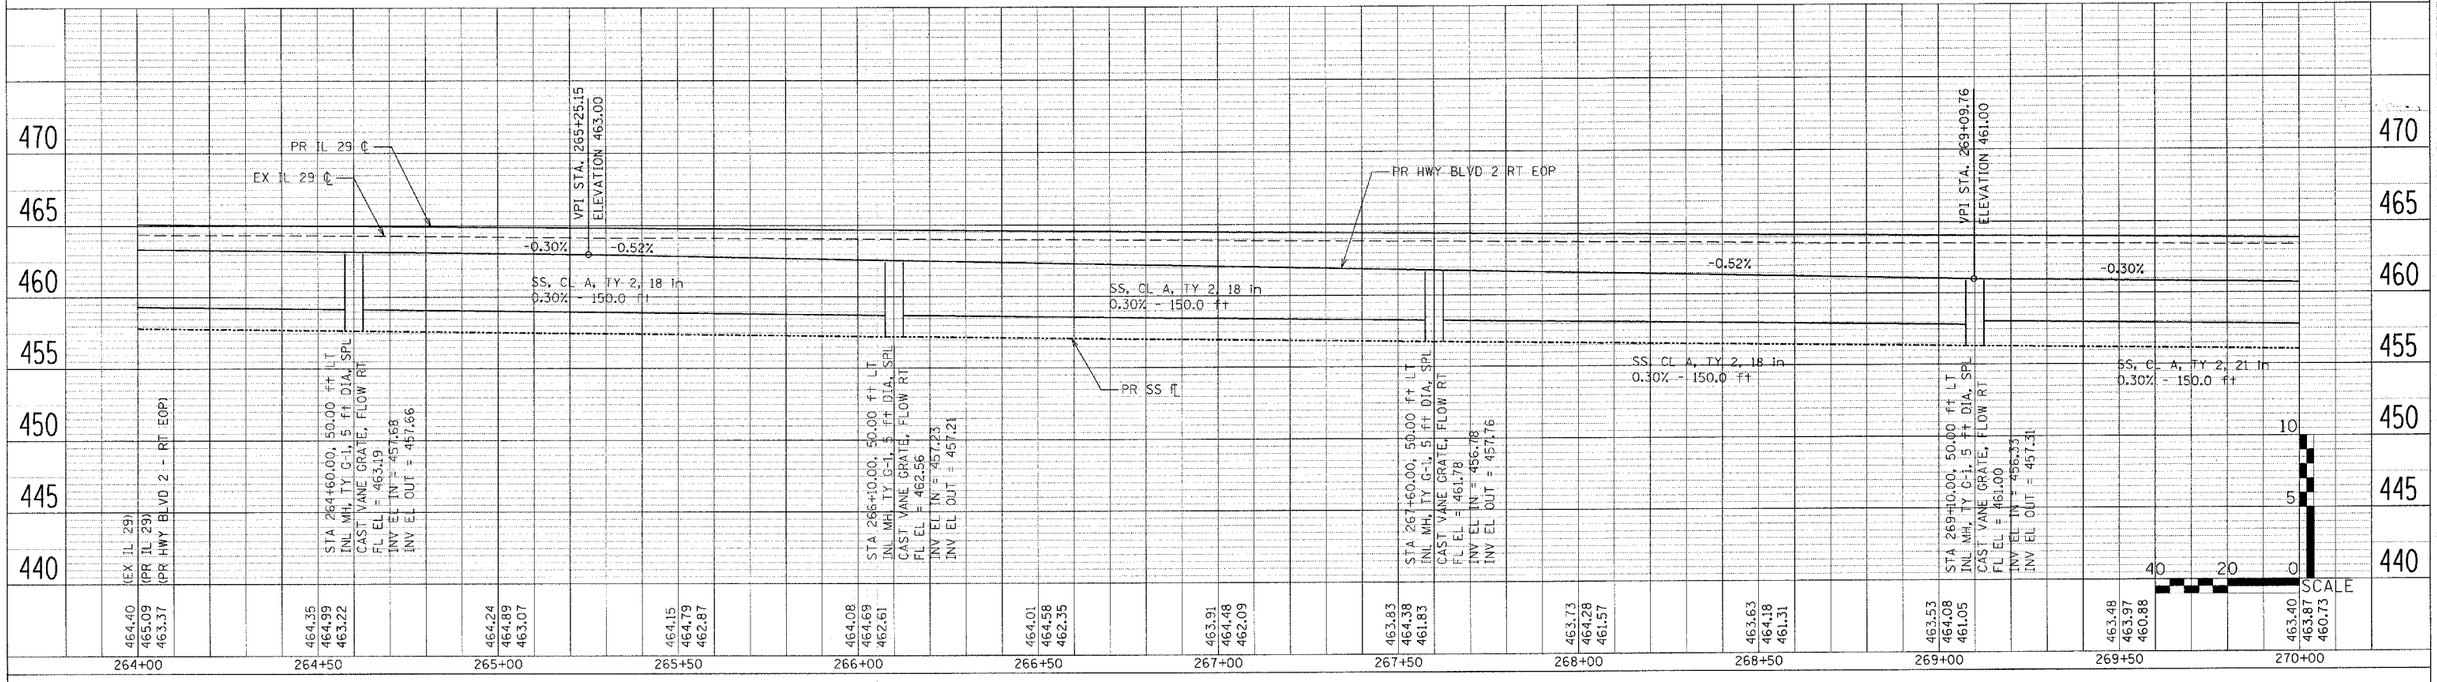

RIGHT STORM SEWER /RIGHT DITCH PROFILE

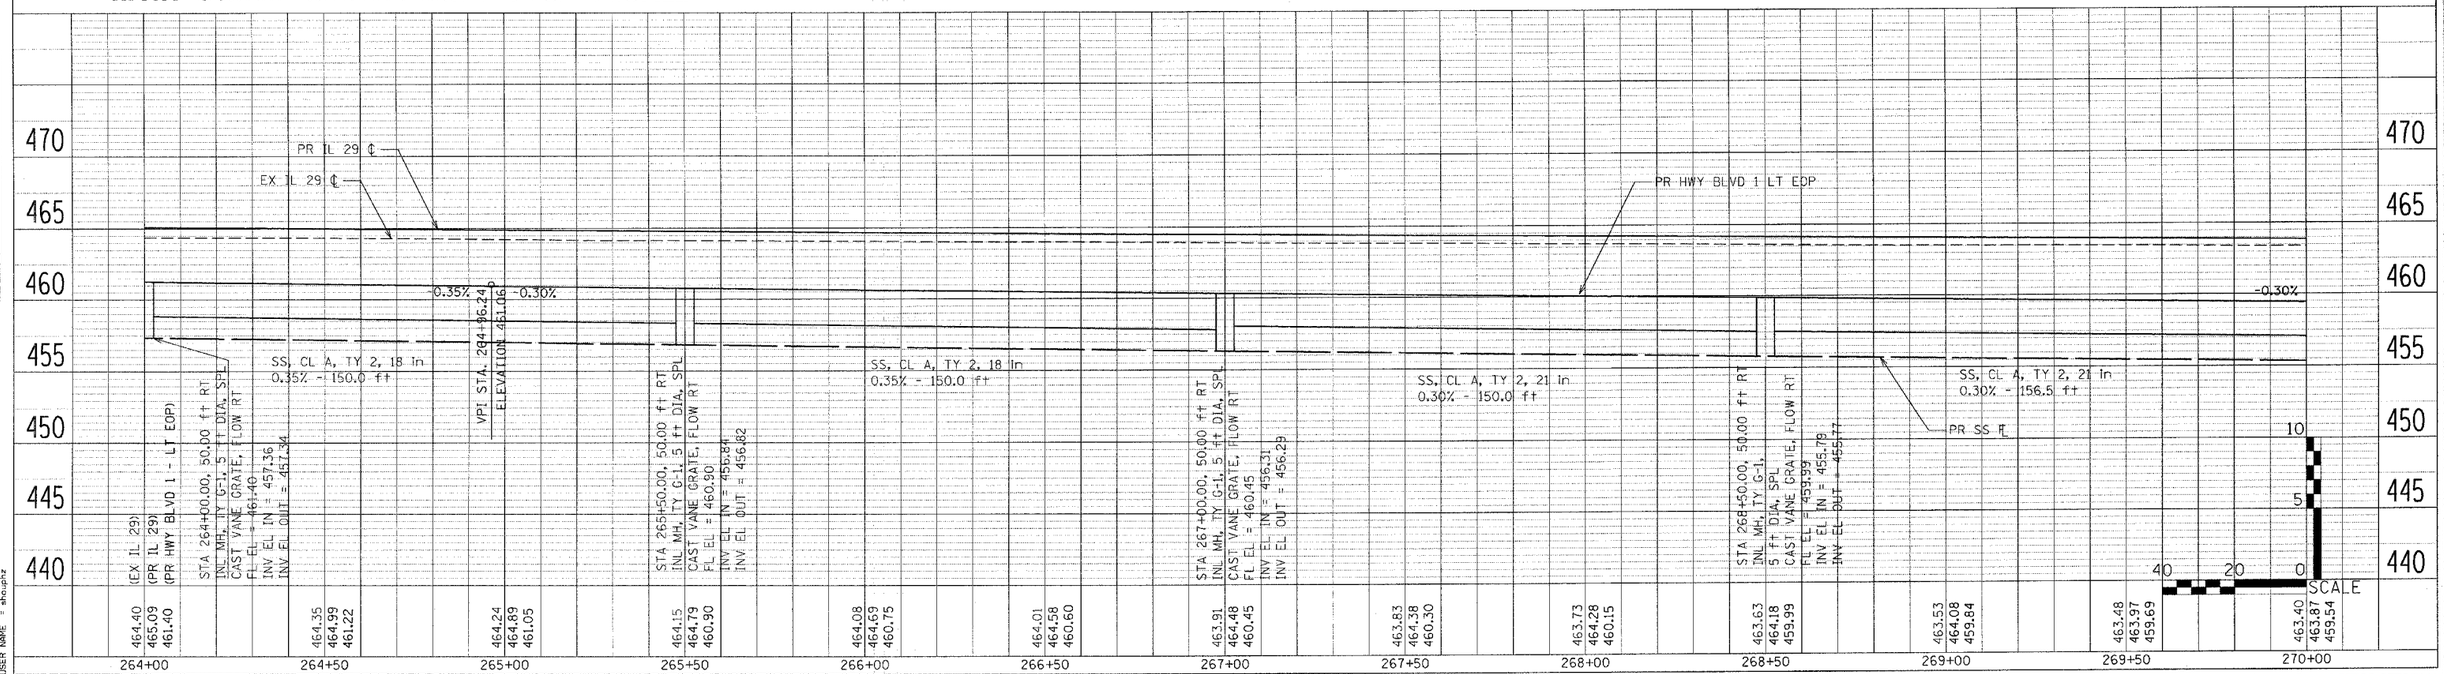

PLAN NOTE BOOK NO. SURVEYED PLOTTED ALIGNMENT CHECKED RT. OF WAY CHECKED CADD FILE NAME BY DATE

PROFILE NOTE BOOK NO. SURVEYED PLOTTED GRADES CHECKED B.M. NOTED STRUCTURE NOTATIONS CHKD BY DATE

PLOT DATE = 4/18/2006
FILE NAME = c:\projects\29npeak\11\20pln&prol.dgn
PLOT SCALE = 19.9999 ' / IN.
USER NAME = shouphz

DRAINAGE & UTILITIES