CONTRACT NO. 88804

F.A.P RTE.	SECTION	COUNTY	TOTAL SHEETS	SHEET NO.
669	11W-3,RS-8,*	TAZEWELL	442	169
STA. 280+00	TO STA.286+00			
FED. ROAD DIST. NO.	ILLINOIS	FED. AID PROJECT		

* 11BR-1, 11BR-2

0' 20' 40'
1" = 20'

MATCH LINE STATION 280+00

MATCH LINE STATION 286+00

EX MONITORING WELL TO BE ADJUSTED BY OTHERS

CONTRACTOR TO FIELD VERIFY DEPTH AND OFFSET OF EXISTING WATER MAIN

282+64
70' LT

283+00
85' LT

EXISTING 8" PVC WATER MAIN

CONNECT TO EXISTING WATER MAIN 8"

8" PVC WATER MAIN

SAFETY FUNDS

EX INL TO BE FILLED W F&G REMOVED

EX SS 18 in, TY 1 - 55' TO BE FILLED W REMOVAL FROM 44.18' TO 55.18' RT

STA 281+00.00, 54.37 ft RT
MH, TY A, 4 ft DIA, TY 1 FR & CLID
LID EL = 458.97
INV EL (IN) = 456.95
INV EL (OUT) = 455.90

IL 29 (FAP 669)

STA 280+17.52, 51.63 ft RT
PRCFES, 18 in
USEL = 458.18 ft

PIPE CULVERT, CL A, TY 1, 18 in - 80.0 ft

PIPE CULVERT, CL A, TY 1, 18 in - 80.0 ft

STA 281+80.00, 53.39 ft RT
MH, TY A, 4 ft DIA, TY 37 GR
FL EL = 458.17
INV EL (IN) = 455.14
INV EL (OUT) = 454.85

PIPE CULVERT, CL A, TY 1, 18 in - 16.0 ft

STA 281+95.89, 60.91 ft RT
CAST-IN-PLACE REINFORCED CONC END SECTION, 18 in
1:1.5 WING SLOPE
DSEL = 454.67

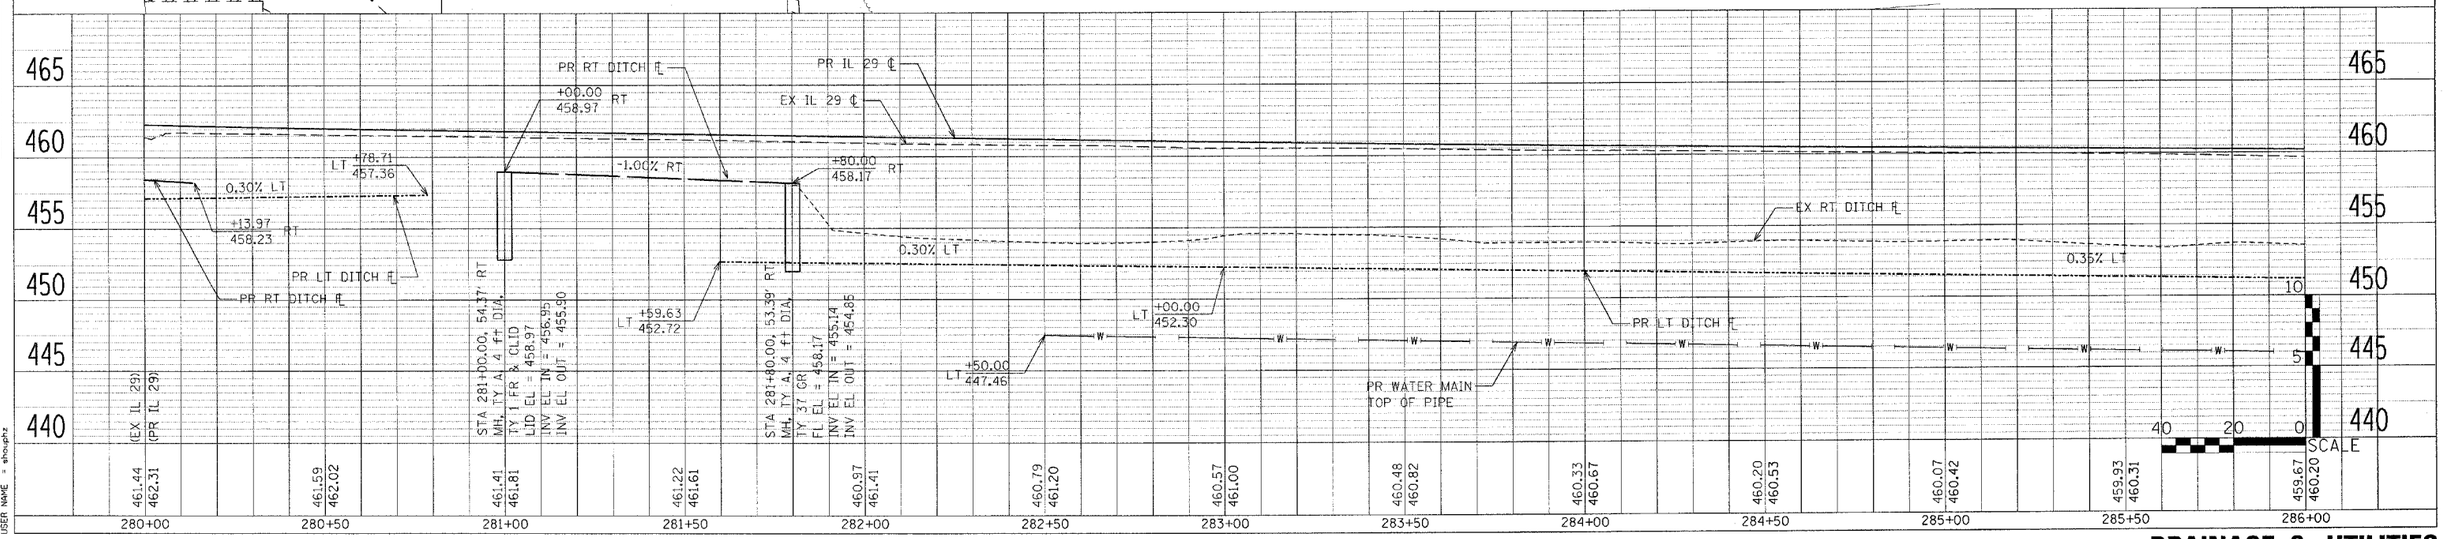

PLAN | SURVEYED | DATE | BY
PROFILE | DRAWN | CHECKED | NOTE BOOK | NO. | PLAT OF SURVEY CHECKED | RAIL NOTED | STRUCTURE NOTATIONS GIVEN

PLOT DATE = 4/18/2006
FILE NAME = c:\projects\2proj\phase1\20sht\pro1.dgn
PLOT SCALE = 20.0000 ' / IN.
USER NAME = shoupz

DRAINAGE & UTILITIES