STATE OF ILLINOIS
DEPARTMENT OF TRANSPORTATION

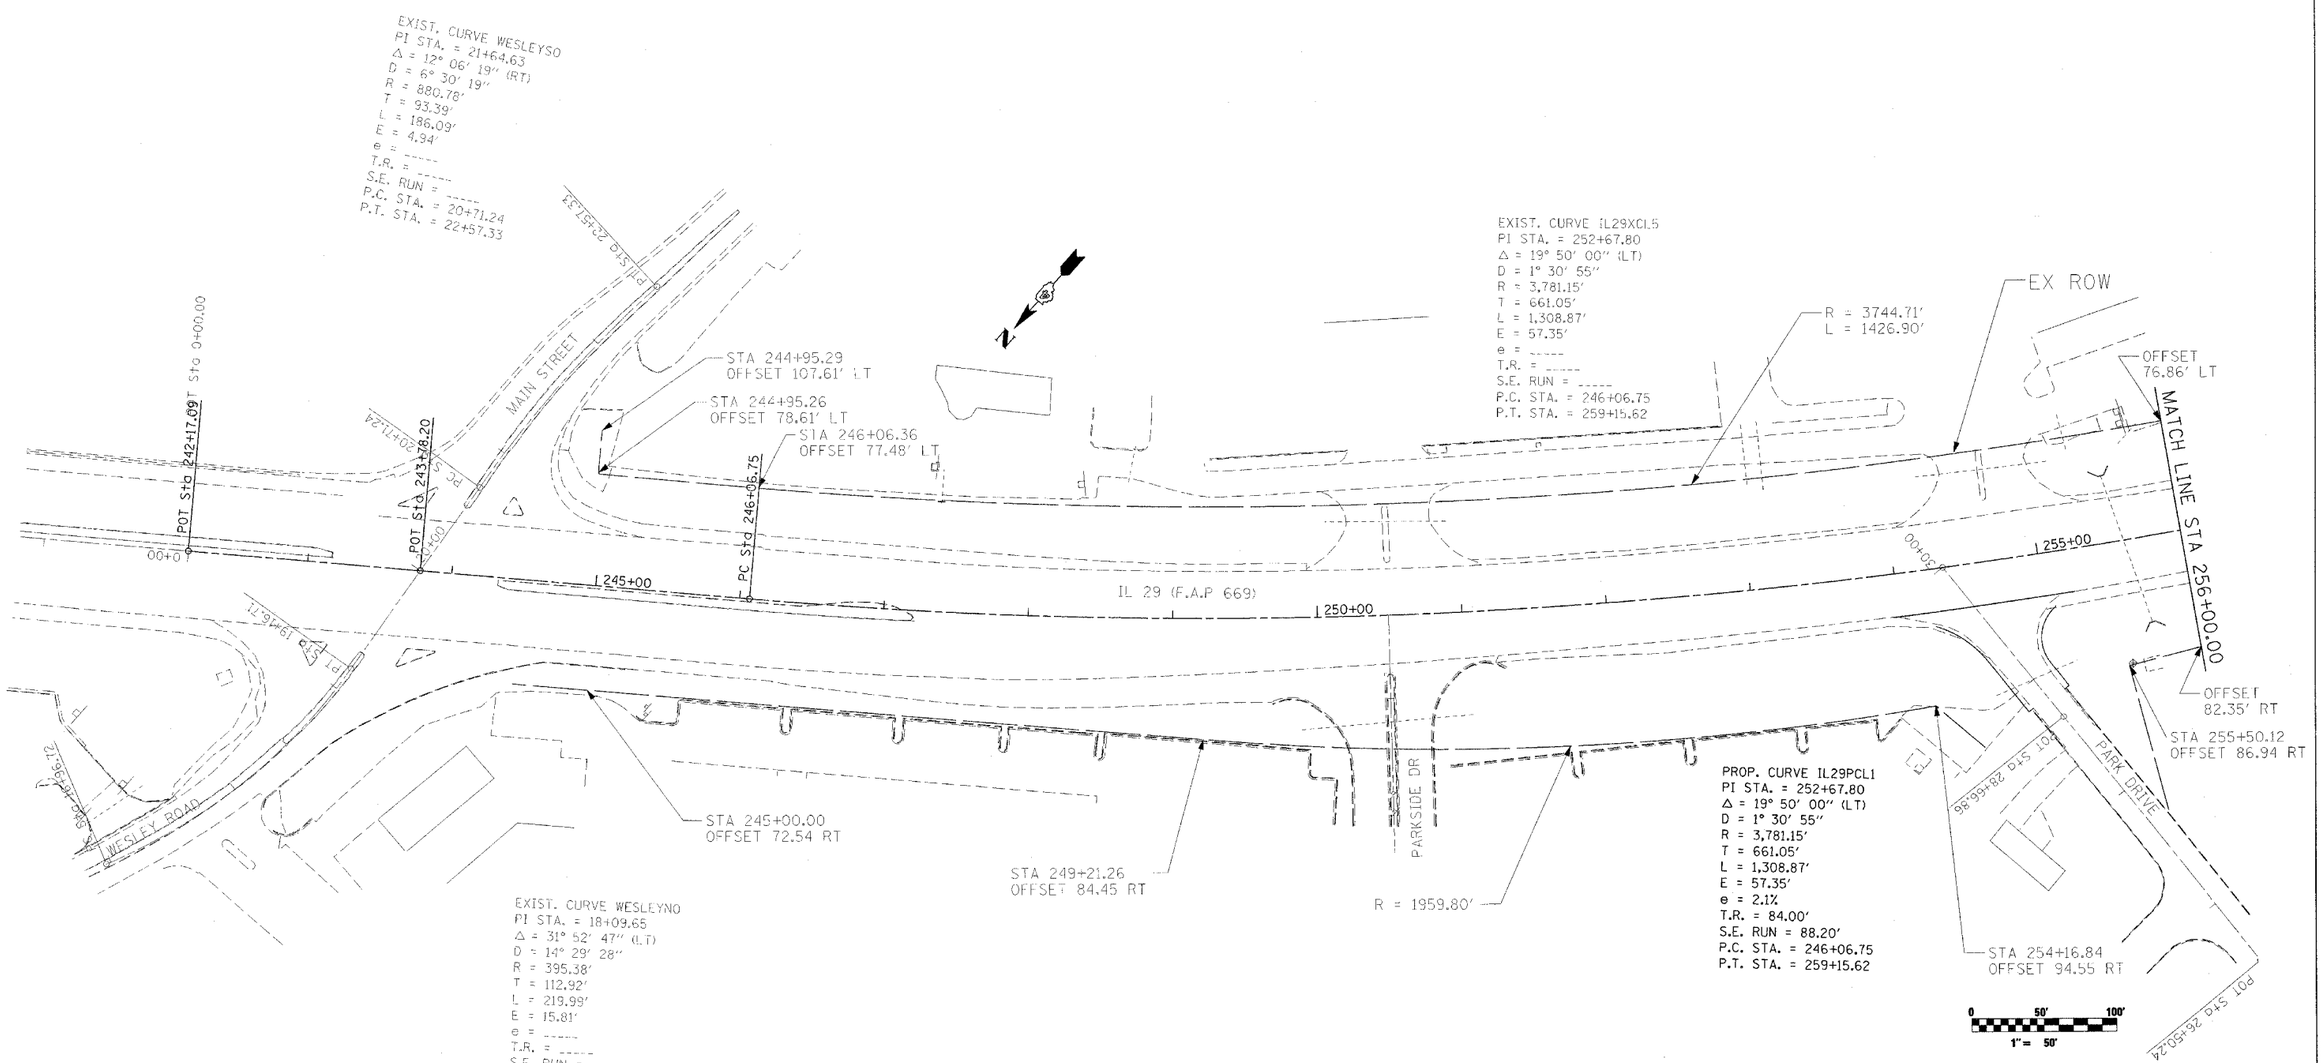

RIGHT OF WAY PLANS

ROUTE FAP 669 (IL RTE 29)
SECTION 11W-3, RS-8, 11BR-1, 11BR-2
PROJECT
COUNTY TAZEWELL
JOB NO. C-94-130-96
STA 246+06.7 TO STA 256+00
SCALE 1 :

SHEET NO. 180 OF 442

PLOT DATE = 4/18/2005
FILE NAME = c:\proj\ecs\29rpeki\phase1\11SD-rw1.dgn
PLOT SCALE = 50.0000 ' / IN.
USER NAME = skoupik