CONTRACT NO. 68804

F.A.P. R.T.E.	SECTION	COUNTY	TOTAL SHEETS	SHEET NO.
669	11W-3,RS-8,*	TAZEWELL	442	253

* 11BR-1, 11BR-2

FOR INFORMATION ONLY

STATE OF ILLINOIS
DEPARTMENT OF PUBLIC WORKS & BUILDINGS
DIVISION OF HIGHWAYS

ROUTE NO.	SECTION	COUNTY	TOTAL SHEETS	SHEET NO.
S.B.I. 24 F.A.	11BR	Tazewell	16	12
PROJECT NO. P	ILLINOIS	FED. AID PROJECT		

SHEET NO. 5
7 SHEETS

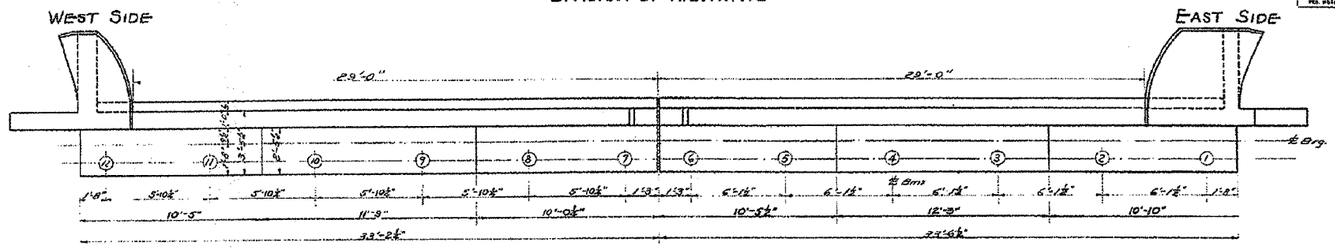

PLAN - NORTH ABUT.
South Abutment Opposite Hand

Note: Should pr a fo be poured after floor slab has been constructed.

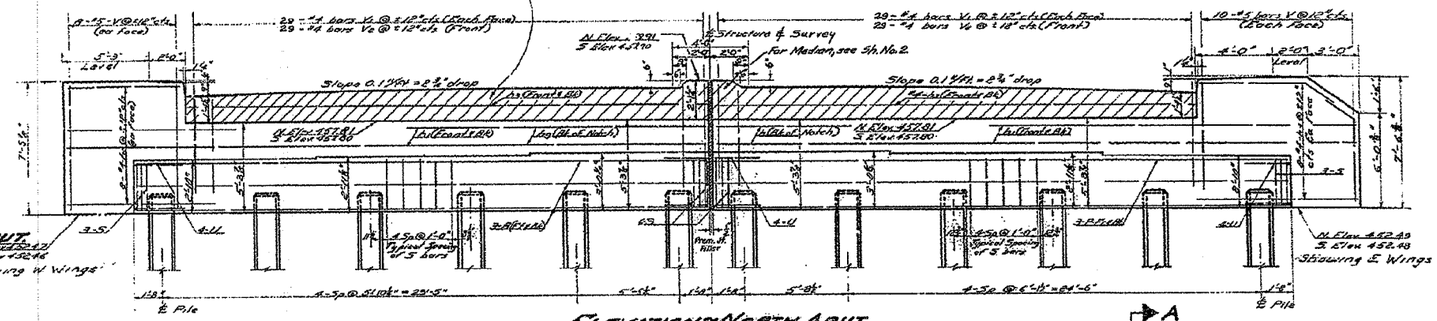

ELEVATION - NORTH ABUT.
South Abutment Opposite Hand

SECTION THRU ABUT.

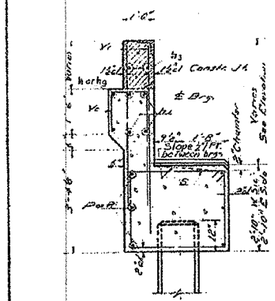

BILL OF MATERIAL - 2 ABUT.

BAR	NO.	SIZE	LENGTH	SHAPE
h	4	#6	32'-6"	
h1	16	4	29'-0"	
h2	32	4	8'-6"	
h3	8	4	28'-9"	
h4	32	4	10'-6"	
h5	36	4	8'-9"	
h6	32	4	5'-3"	
h7	32	4	4'-9"	
h8	40	5	5'-0"	
h9	4	4	30'-6"	
V	104	#5	7'-0"	
V1	232	4	5'-3"	
V2	128	4	6'-6"	
P	12	#7	33'-3"	
P1	12	#7	32'-0"	
S	124	#4	11'-11"	□
C	16	#4	3'-10"	□
U	32	#6	10'-6"	□

Class X Concrete Cu. Yds. 87.2
Reinforcement Bars Lbs. 6780
Test Piles Each 2
Precast Concrete Piles(16") Lin. Ft. 550

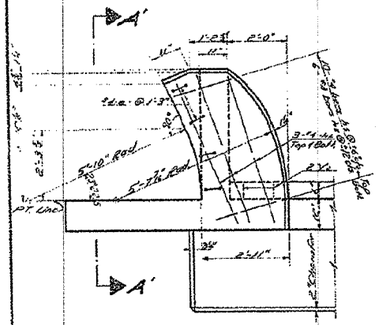
A
A'
PT. Line
3-#4 Top ℄ Bolts
4-#6 Rod
5-#6 Rod
2½
3½
2'-0"
1'-0"
11"
2'-11"
2'-0"
2'-0"
2'-0