STATE OF ILLINOIS
DEPARTMENT OF TRANSPORTATION

ROUTE NO.	SECTION	COUNTY	TOTAL SHEETS	SHEET NO.
F.A.P. 669	11BR-1	TAZEWELL	442	288
FED. ROAD DIST. NO. 7	ILLINOIS	FED. AID PROJECT-		

SHEET NO. 19
32 SHEETS

Contract #88804

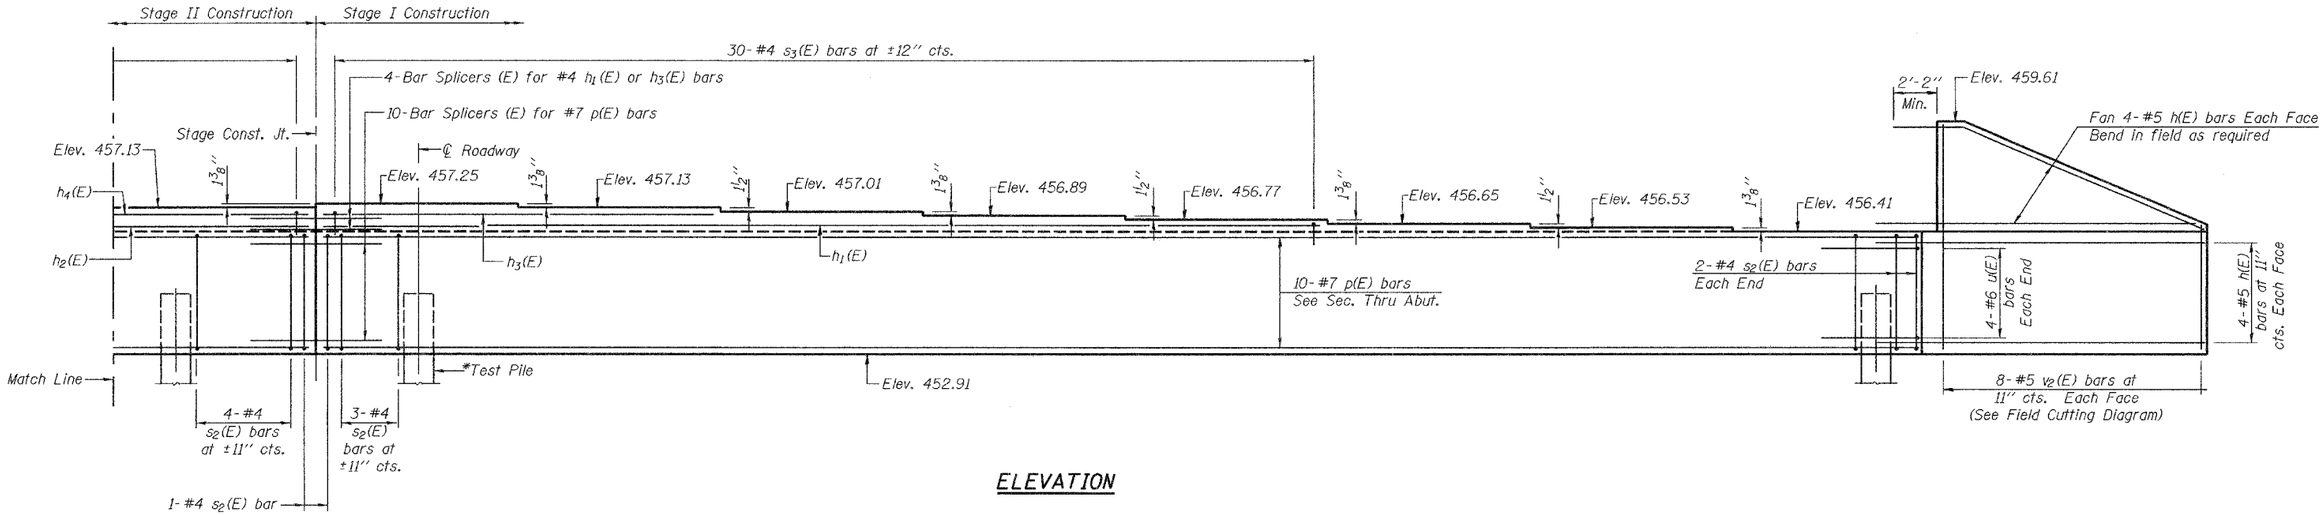

ELEVATION

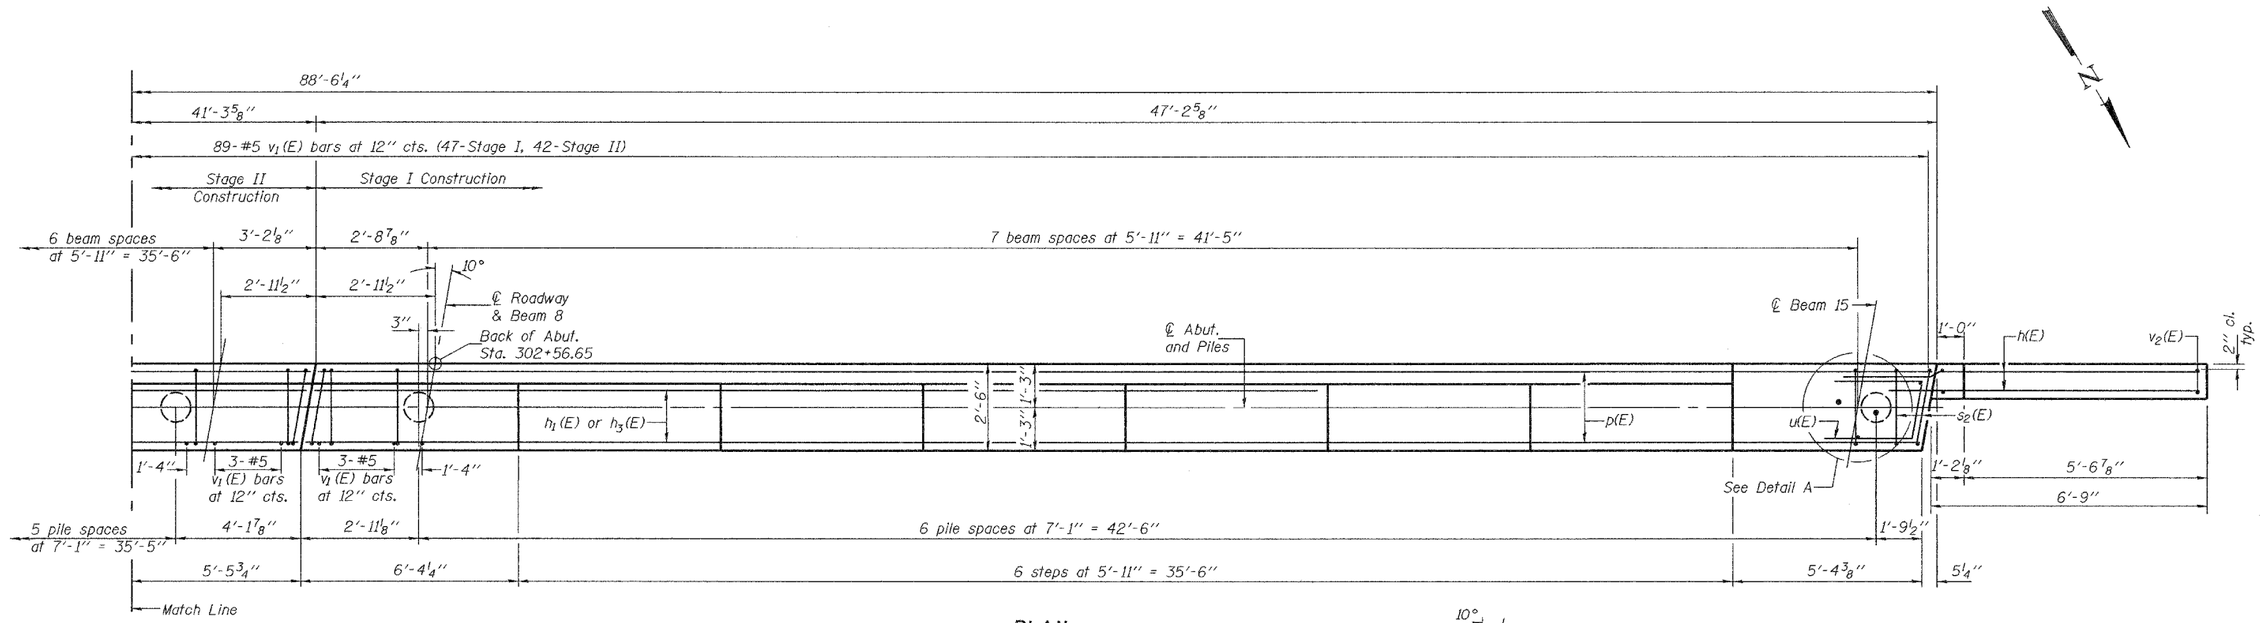

PLAN

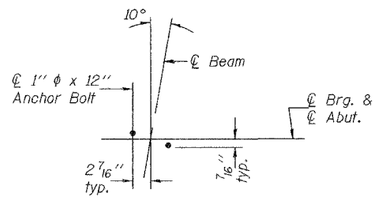

DETAIL A

DESIGNED	T.L.K.
CHECKED	A.M.J.
DRAWN	BECKY M. LEACH
CHECKED	A.M.J. & P.E.C.

May 10, 2006
EXAMINED Thomas J. Domagalski
ENGINEER OF BRIDGE DESIGN
PASSED Ralph E. Anderson
ENGINEER OF BRIDGES AND STRUCTURES

Notes:
- Pour steps monolithically with cap.
- Reinforcement bars designated (E) shall be epoxy coated.
- See sheet 18 of 32 for Bill of Material.
- See sheet 24 of 32 for Pile Details.
- See sheet 18 of 32 for $s_2(E)$ and $s_3(E)$ bar details.
- Space reinforcement in cap to miss anchor bolts.
- For anchor bolt installation details, see sheet 15 of 32.
- For bar splicer details, see sheet 25 of 32.

SOUTH ABUTMENT
F.A.P. ROUTE 669 - SECTION 11BR-1
TAZEWELL COUNTY
STATION 301+87.90
STRUCTURE NO. 090-0172

...\projects\bmi00029\0900172.dgn 5/10/2006 2:41:17 PM