STATE OF ILLINOIS
DEPARTMENT OF TRANSPORTATION

ROUTE NO.	SECTION	COUNTY	TOTAL SHEETS	SHEET NO.
F.A.P. 669	11BR-1	TAZEWELL	442	292
FED. ROAD DIST. NO. 7	ILLINOIS	FED. AID PROJECT-		

SHEET NO. 23
32 SHEETS

Contract #88804

Notes:
Space reinforcement in cap to miss anchor bolts.
Pour steps monolithically with cap.
See sheet 22 of 32 for Bill of Material and Section B-B.
For bar splicer details see sheet 25 of 32.
For anchor bolt installation details see sheet 15 of 32.
See sheet 24 of 32 for pile details.
See sheet 22 of 32 for $s_4(E)$, $s_5(E)$, $u_1(E)$ and $u_2(E)$ bar details.

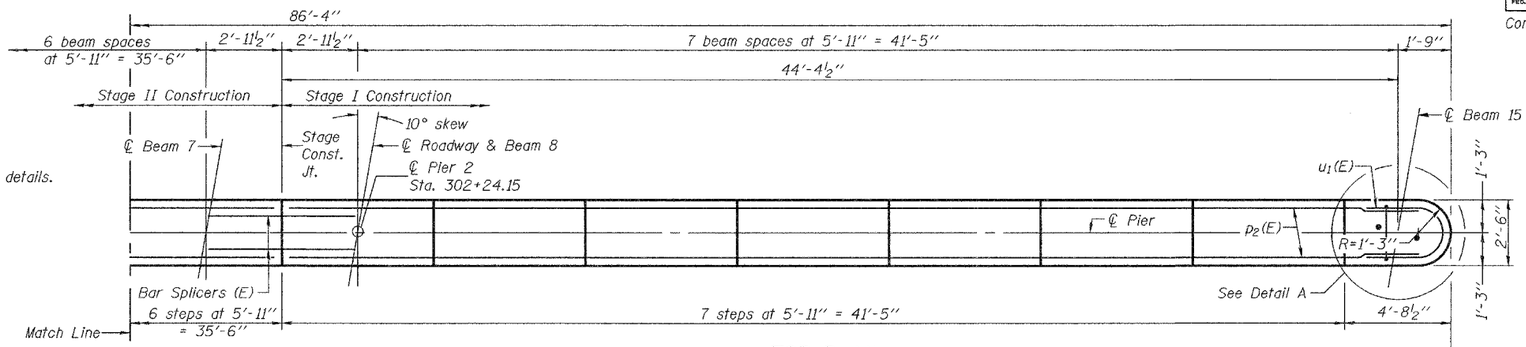

TOP PLAN

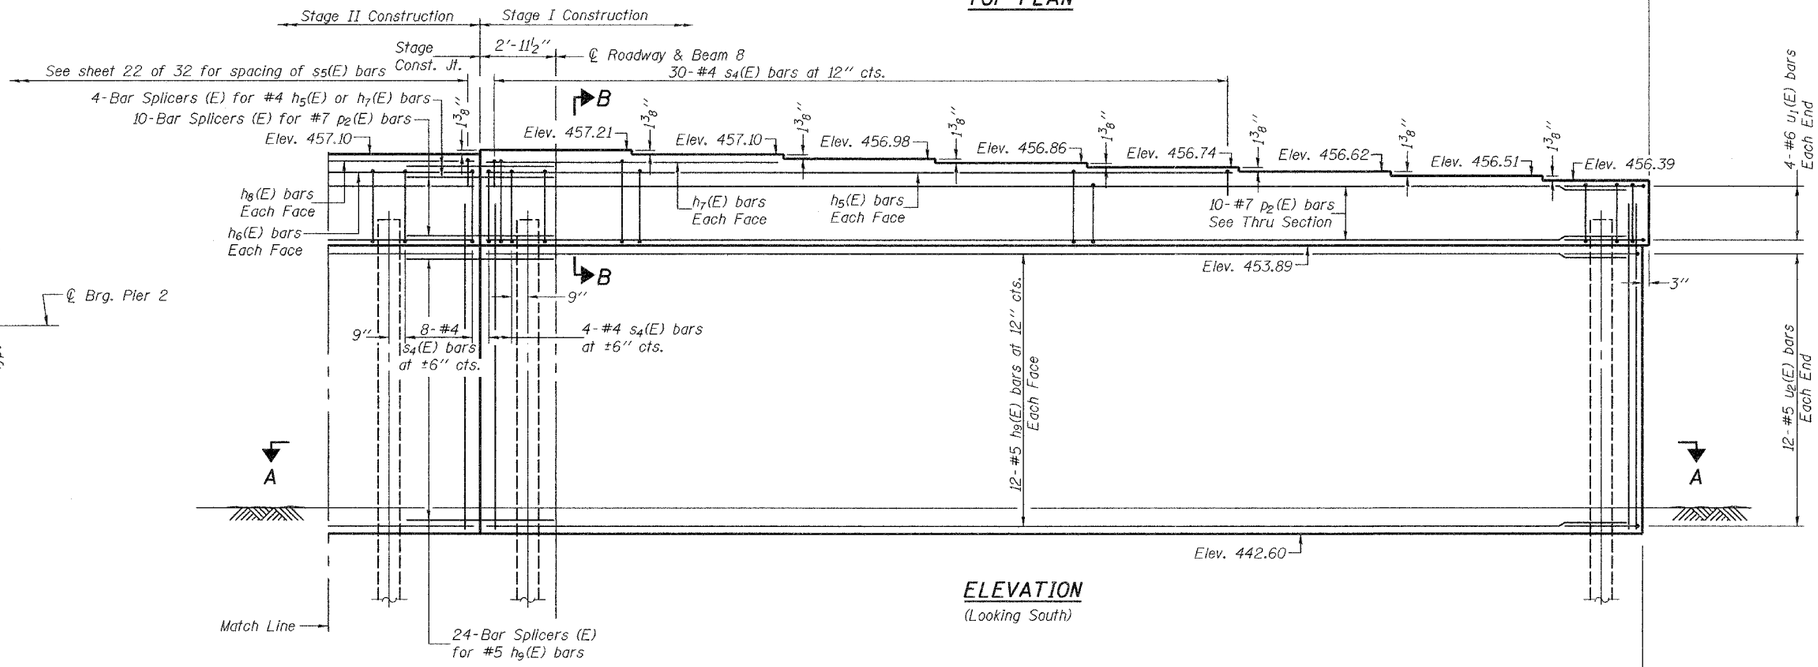

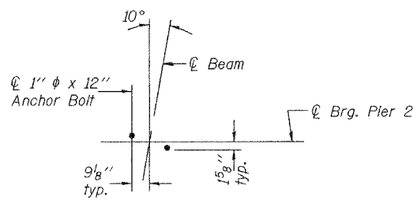

DETAIL A

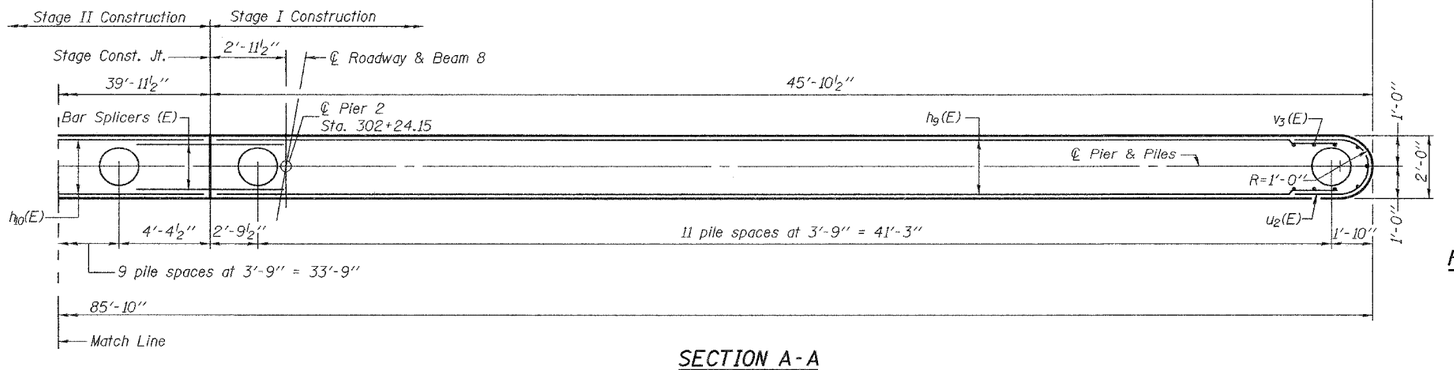

SECTION A-B

DESIGNED	T.L.K.
CHECKED	A.M.J.
DRAWN	BECKY M. LEACH
CHECKED	A.M.J. & P.E.C.

May 12, 2006
EXAMINED Thomas J. Domagalski
ENGINEER OF BRIDGE DESIGN
PASSED Ralph E. Anderson
ENGINEER OF BRIDGES AND STRUCTURES

PIER 2
F.A.P. ROUTE 669 - SECTION 11BR-1
TAZEWELL COUNTY
STATION 301+87.90
STRUCTURE NO. 090-0172

...\projects\bm100029\0900172.dgn 5/10/2006 2:41:16 PM