CONTRACT NO. 88804

| F.A.P. RTE. | SECTION | COUNTY | TOTAL SHEETS | SHEET NO. |
|---|---|---|---|---|
| 669 | 11W-3,RS-8,• | TAZEWELL | 442 | 340 |
| STA. 255+00.00 | | TO STA. 255+45.00 | | |
| FED. ROAD DIST. NO. | ILLINOIS | FED. AID PROJECT | | |

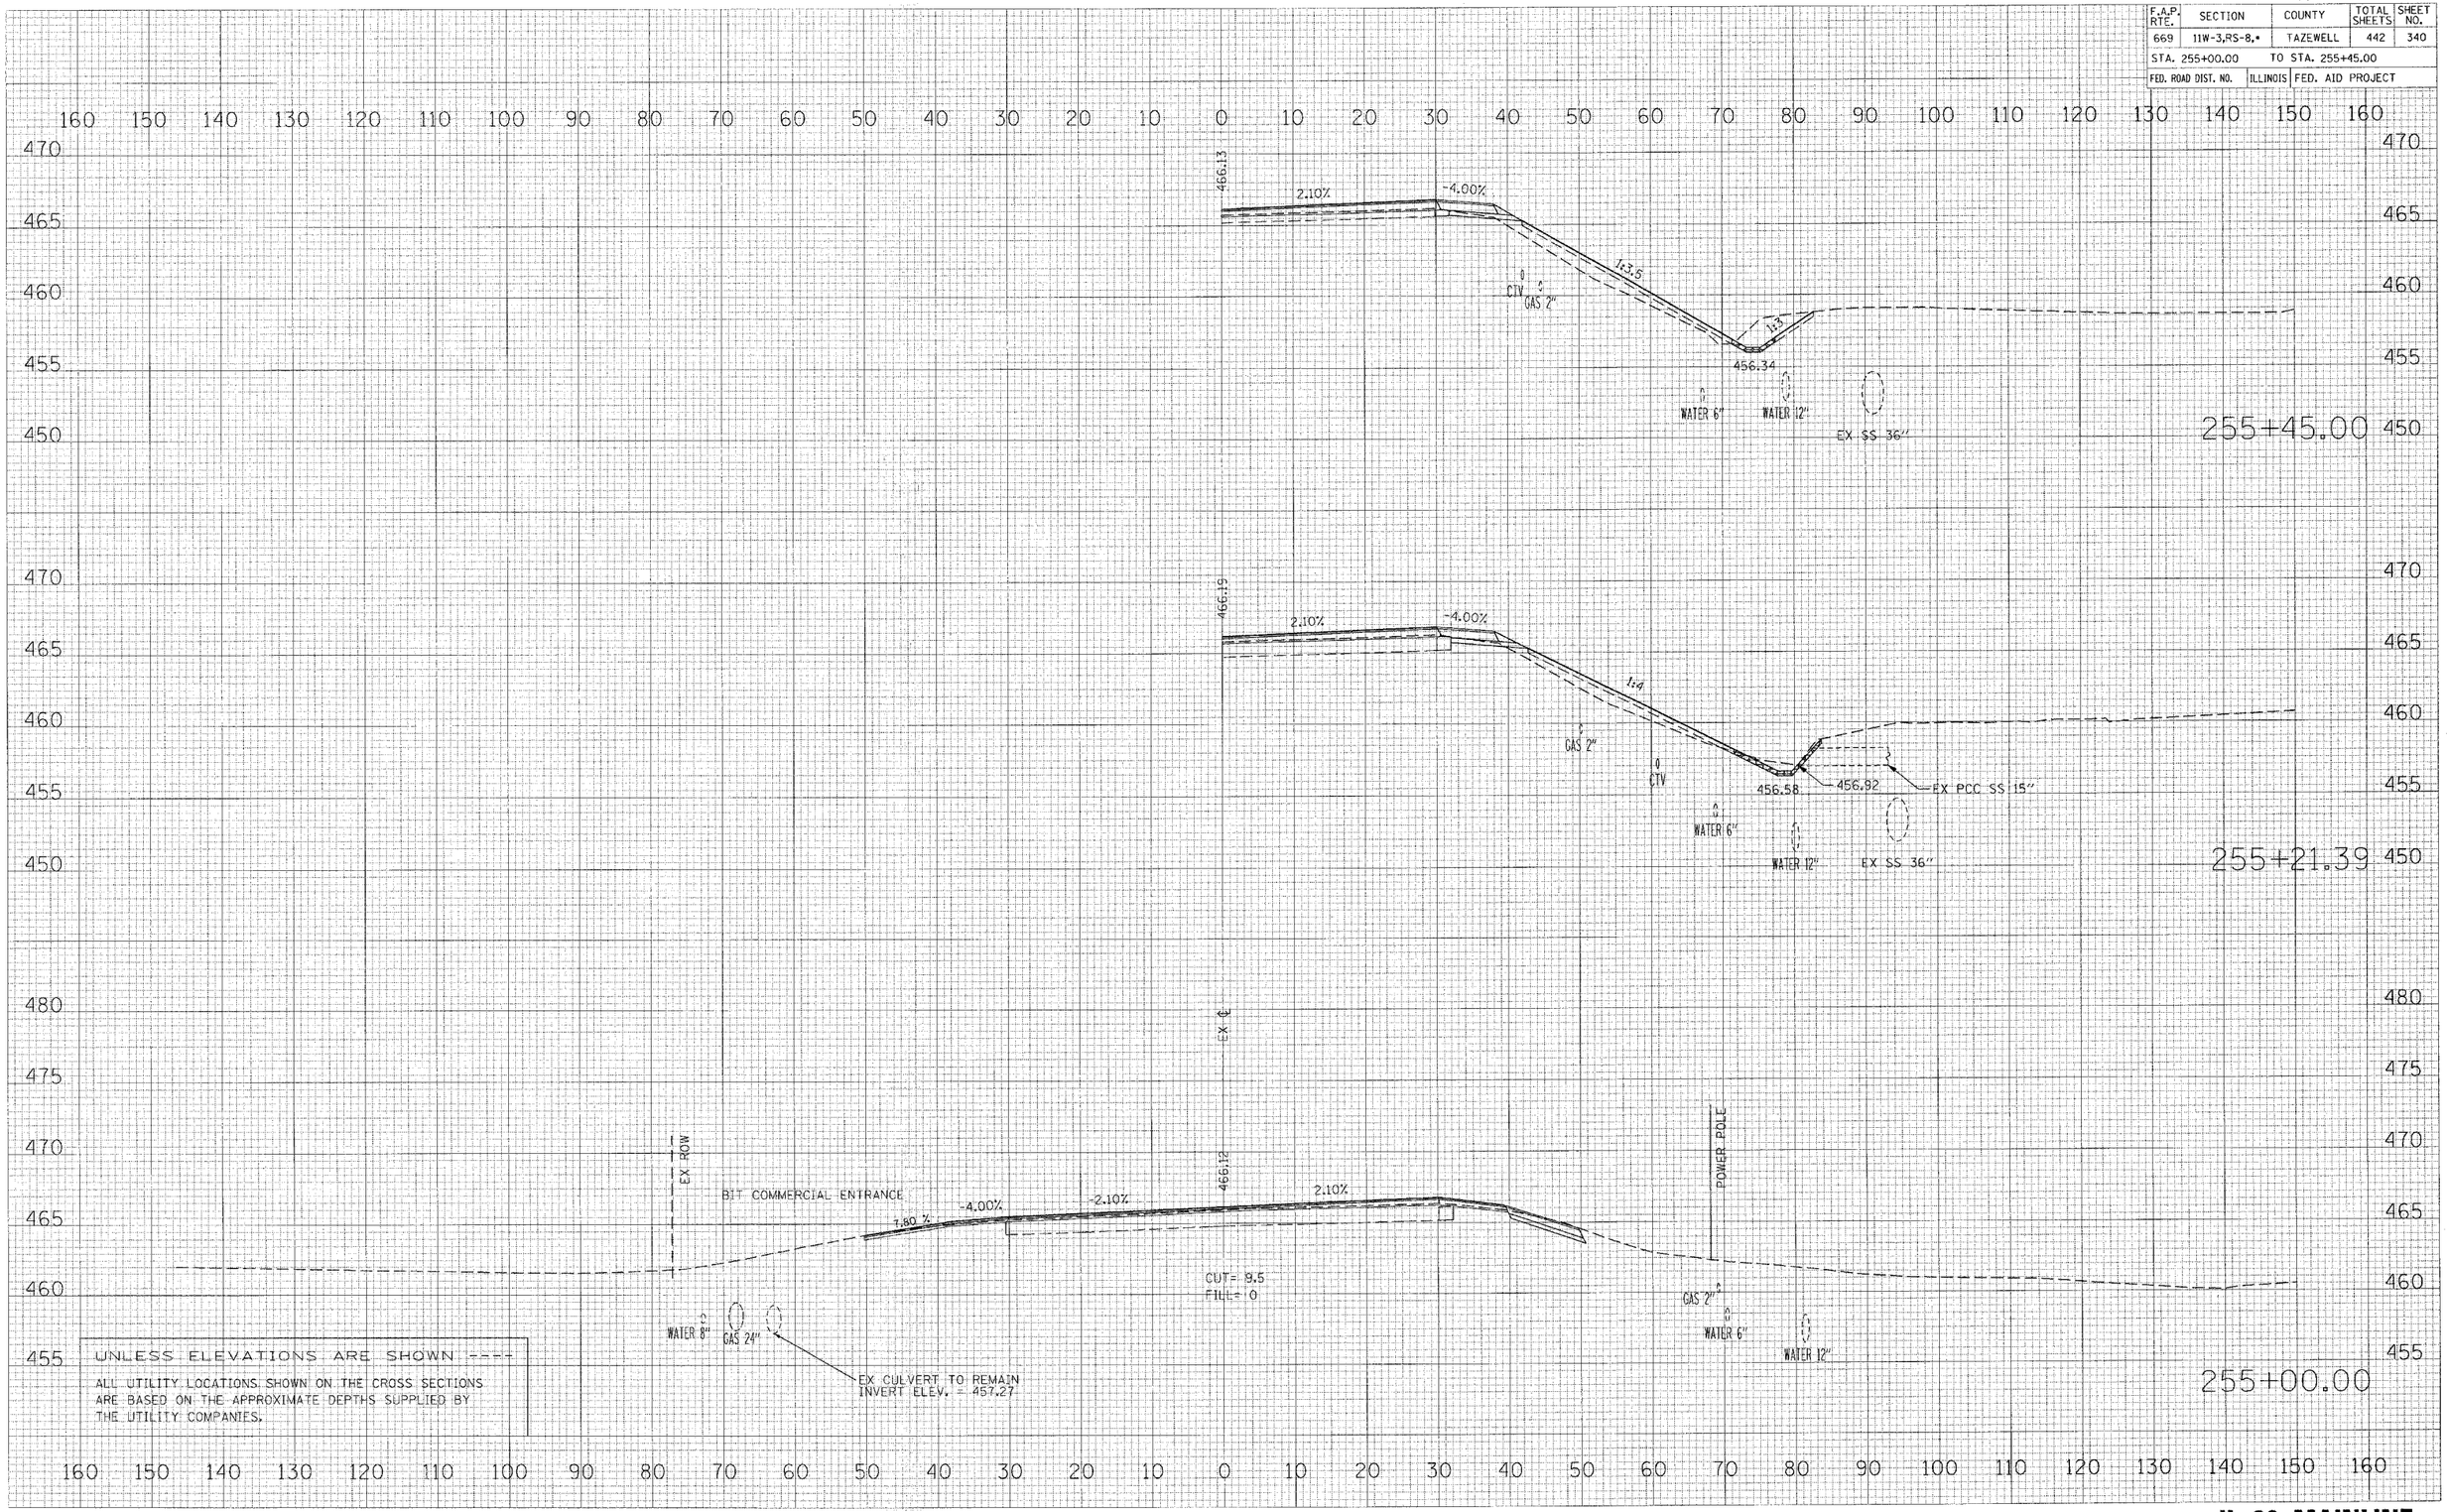


FINAL SURVEY — NOTE BOOK — NO. — SURVEYED — PLOTTED — TEMPLATE — AREAS — AREAS CHECKED — BY — DATE

ORIGINAL SURVEY — SURVEYED — PLOTTED — NO. — BY — DATE

PLOT DATE = 4/19/2006
FILE NAME = s:\projects\29rerun\phase II\sheets\proc\sheet
PLOT SCALE = 1 / 20.000 '/ IN.
USER NAME = shoppk

**IL 29 MAINLINE**