CONTRACT NO. 88804

F.A.P. RTE.	SECTION	COUNTY	TOTAL SHEETS	SHEET NO.
669	11W-3,RS-8,•	TAZEWELL	442	341
STA. 255+60.16		TO STA. 256+00.00		
FED. ROAD DIST. NO.	ILLINOIS	FED. AID PROJECT		

FINAL SURVEY — ORIGINAL SURVEY

NO.	DATE	BY

SURVEYED
PLOTTED
NOTE BOOK
TEMPLATE
AREAS
ATLAS CHECKED

PLOT DATE = 4/19/2006
FILE NAME = c:\projects\2phpskin\phase1\sesspfiles\sess_pp1_ill29.dgn
PLOT SCALE = 20.000 '/ IN.
USER NAME = shoupbz

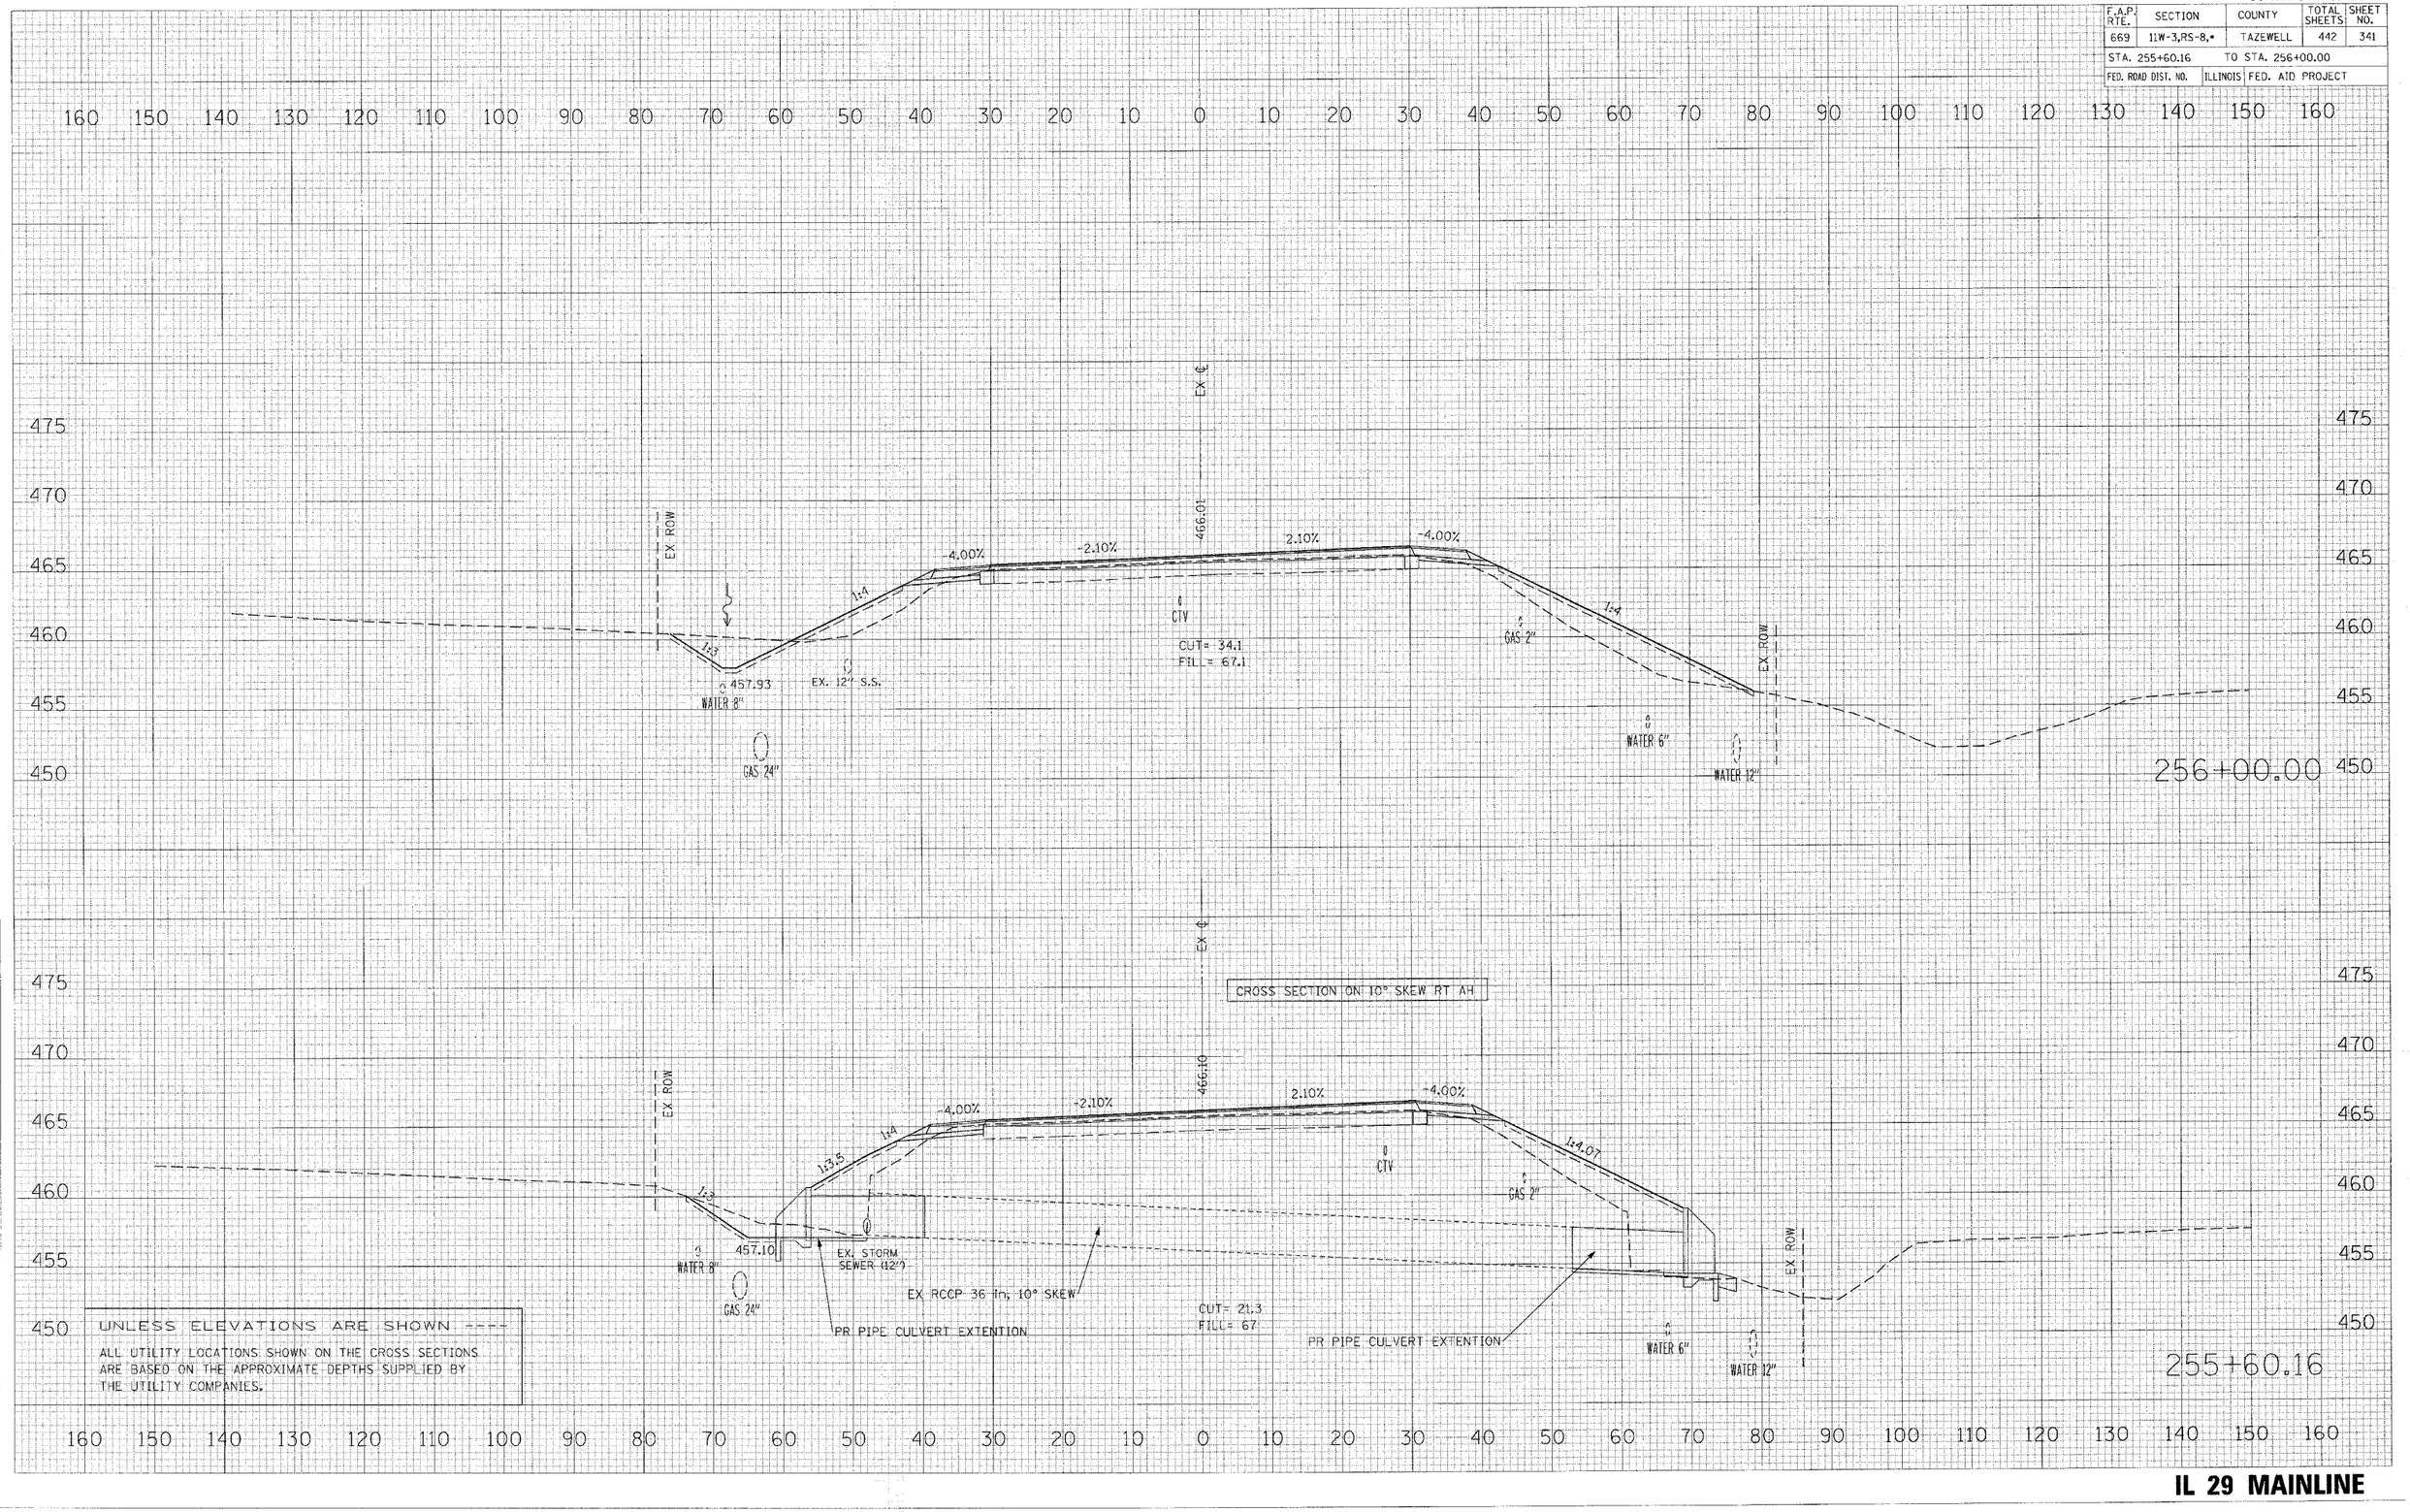

UNLESS ELEVATIONS ARE SHOWN ----

ALL UTILITY LOCATIONS SHOWN ON THE CROSS SECTIONS ARE BASED ON THE APPROXIMATE DEPTHS SUPPLIED BY THE UTILITY COMPANIES.

IL 29 MAINLINE