CONTRACT NO. 88804

F.A.P. RTE.	SECTION	COUNTY	TOTAL SHEETS	SHEET NO.
669	11W-3,RS-8.•	TAZEWELL	442	347
STA. 262+00.00		TO STA. 262+61.85		
FED. ROAD DIST. NO.	ILLINOIS	FED. AID PROJECT		

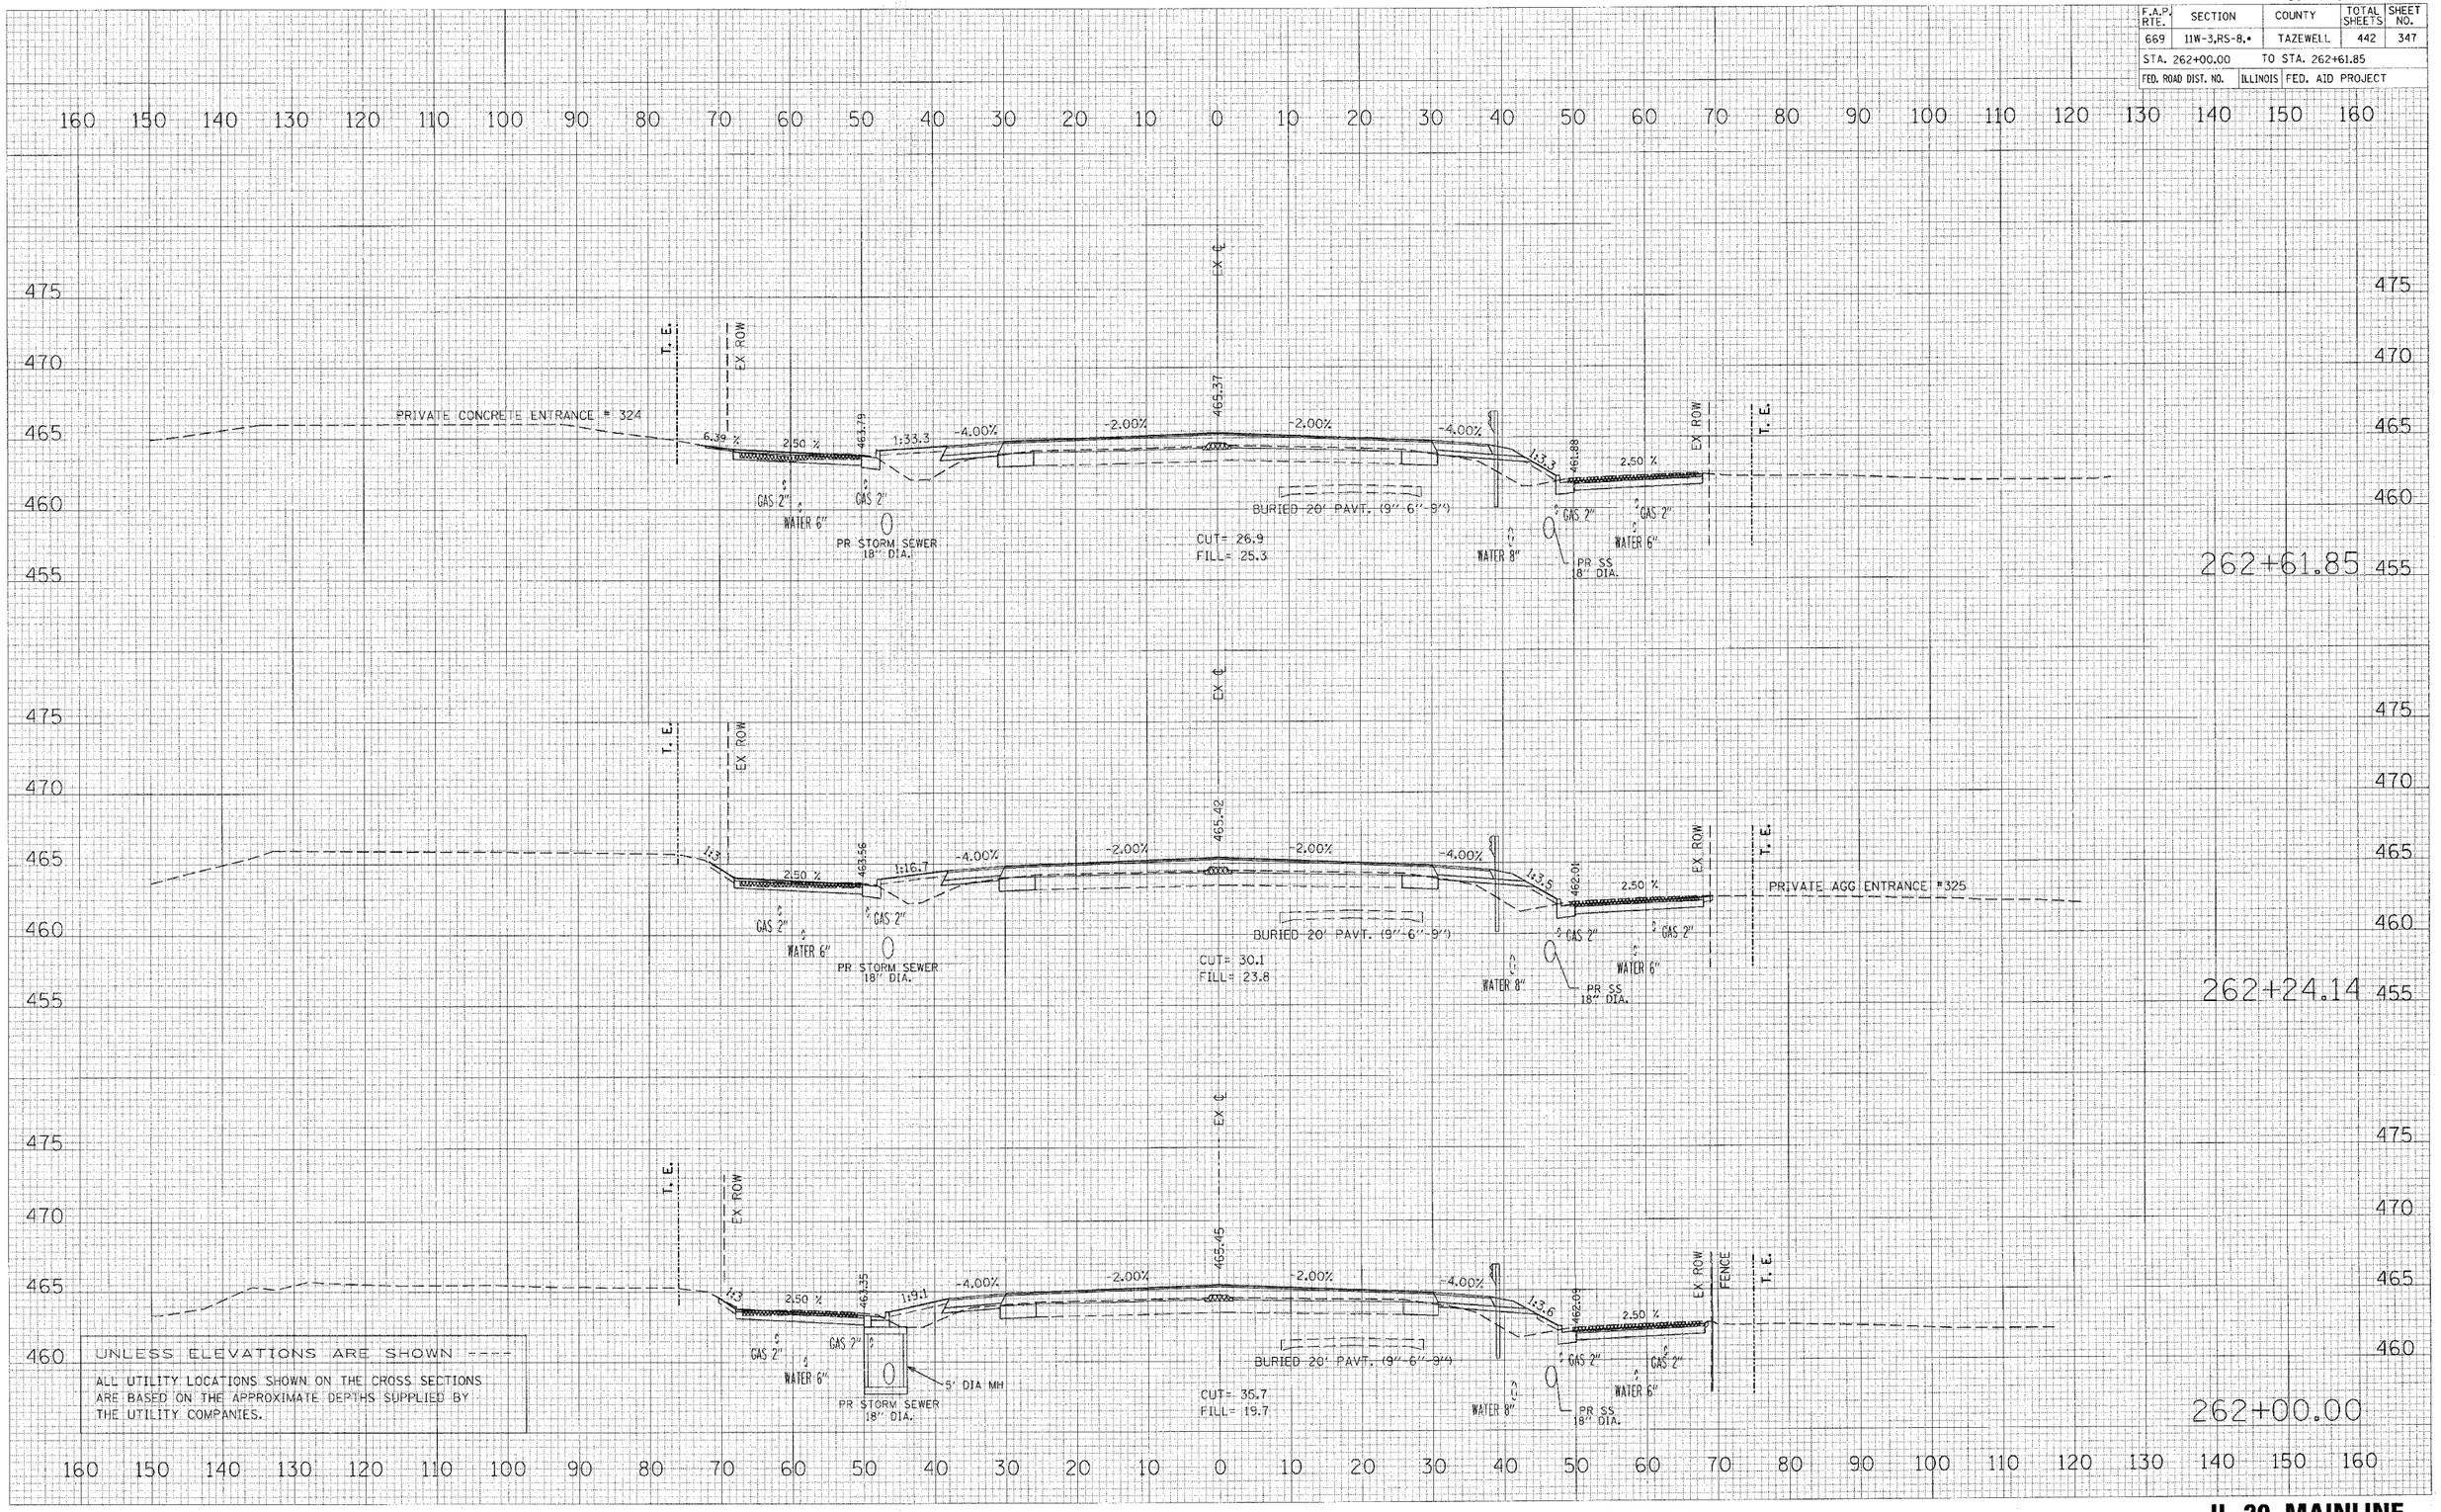

UNLESS ELEVATIONS ARE SHOWN ----
ALL UTILITY LOCATIONS SHOWN ON THE CROSS SECTIONS ARE BASED ON THE APPROXIMATE DEPTHS SUPPLIED BY THE UTILITY COMPANIES.

FINAL SURVEY	BY	DATE
SURVEYED		
PLOTTED		
TEMPLATE		
AVERAGE		
AREAS		
AREAS CHECKED		
NOTE BOOK		
NO.		

ORIGINAL SURVEY	BY	DATE
SURVEYED		
PLOTTED		
TEMPLATE		
AVERAGE		
AREAS		
AREAS CHECKED		
NO.		

PLOT DATE = 4/19/2006
FILE NAME = c:\projects\2hpeoiu\phase_II\sheetfiles\profile01.dgn
PLOT SCALE = 10.0000 ' / IN.
USER NAME = bhoopis

IL 29 MAINLINE