CONTRACT NO. 88804

F.A.P. RTE.	SECTION	COUNTY	TOTAL SHEETS	SHEET NO.
669	11W-3,RS-8,*	TAZEWELL	442	354
STA. 266+00.00		TO STA. 266+45.31		
FED. ROAD DIST. NO.	ILLINOIS	FED. AID PROJECT		

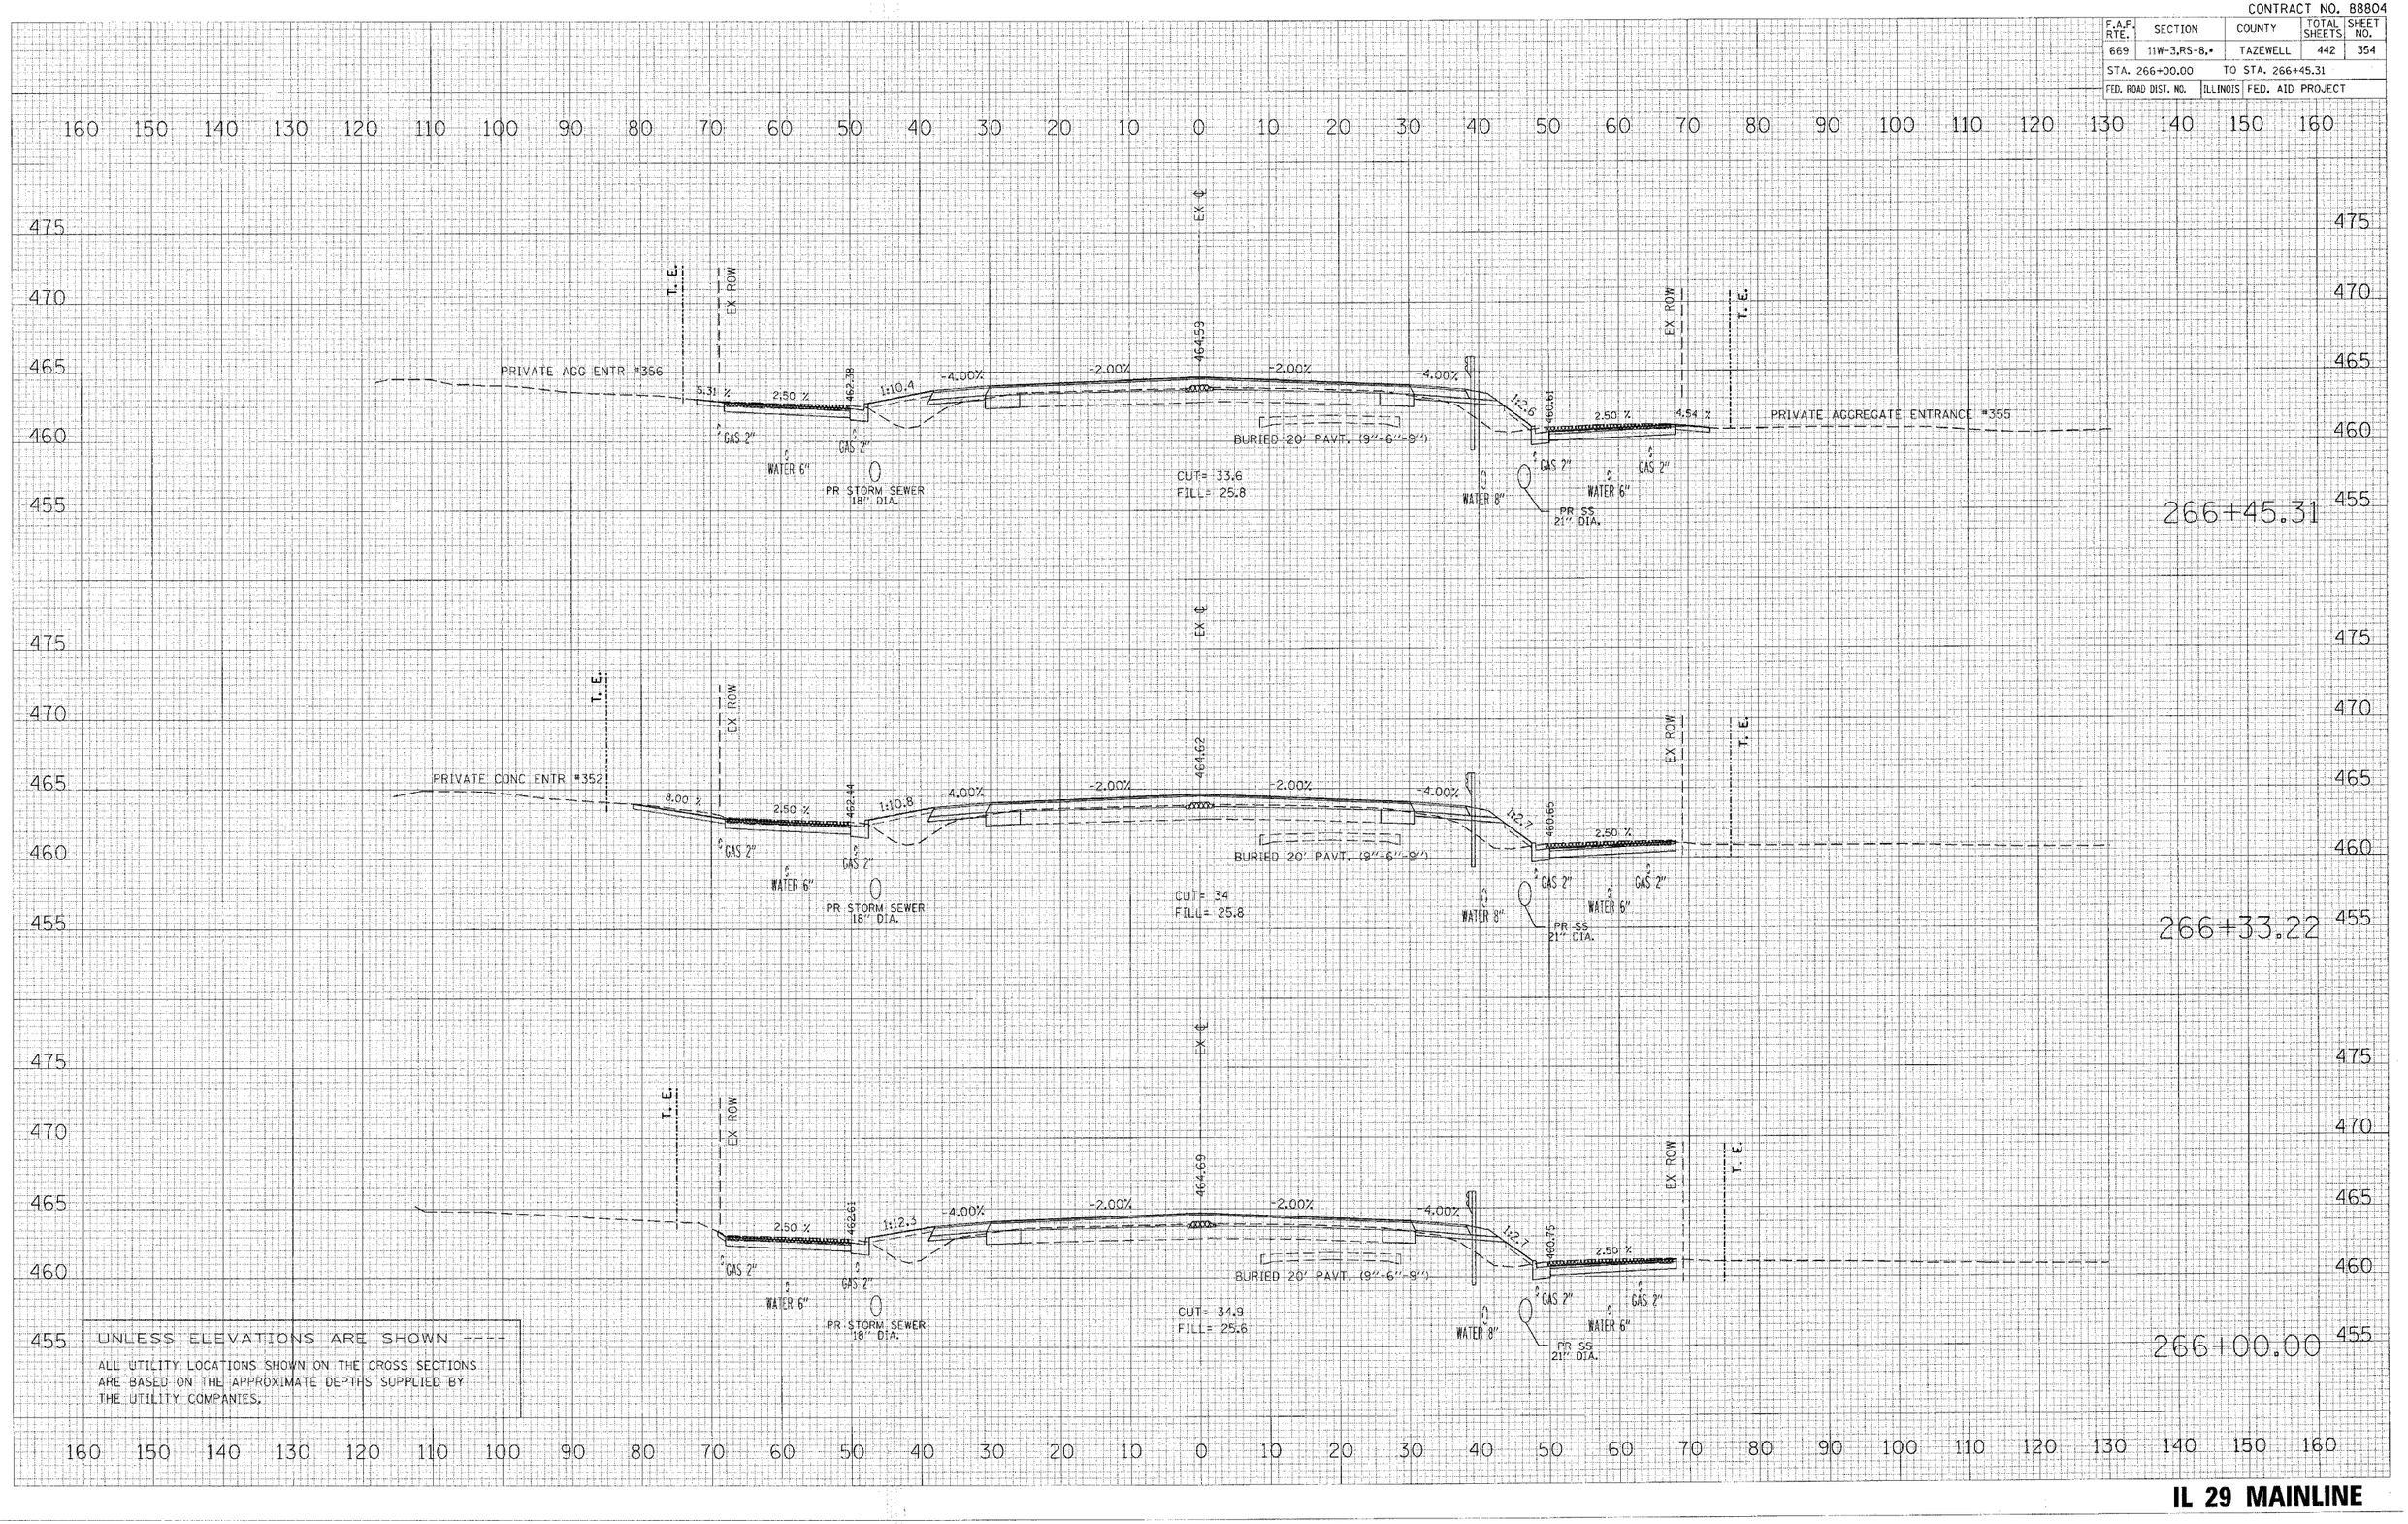

ORIGINAL SURVEY — SURVEYED / PLOTTED / AREAS CHECKED — BY / DATE

FINAL SURVEY — SURVEYED / PLOTTED / TEMPLATE / NOTE BOOK / AREAS CHECKED / NO. — BY / DATE

PLOT DATE = 4/19/2006
FILE NAME = c:\projects\2phase\phase_II\sheets\section\ILP
PLOT SCALE = 1.000 / IN.
USER NAME = ahaight

IL 29 MAINLINE