CONTRACT NO. 88804

F.A.P. RTE.	SECTION	COUNTY	TOTAL SHEETS	SHEET NO.
669	11W-3,RS-8,*	TAZEWELL	442	356
STA. 267+57.72		TO STA. 268+00.00		
FED. ROAD DIST. NO.	ILLINOIS	FED. AID PROJECT		

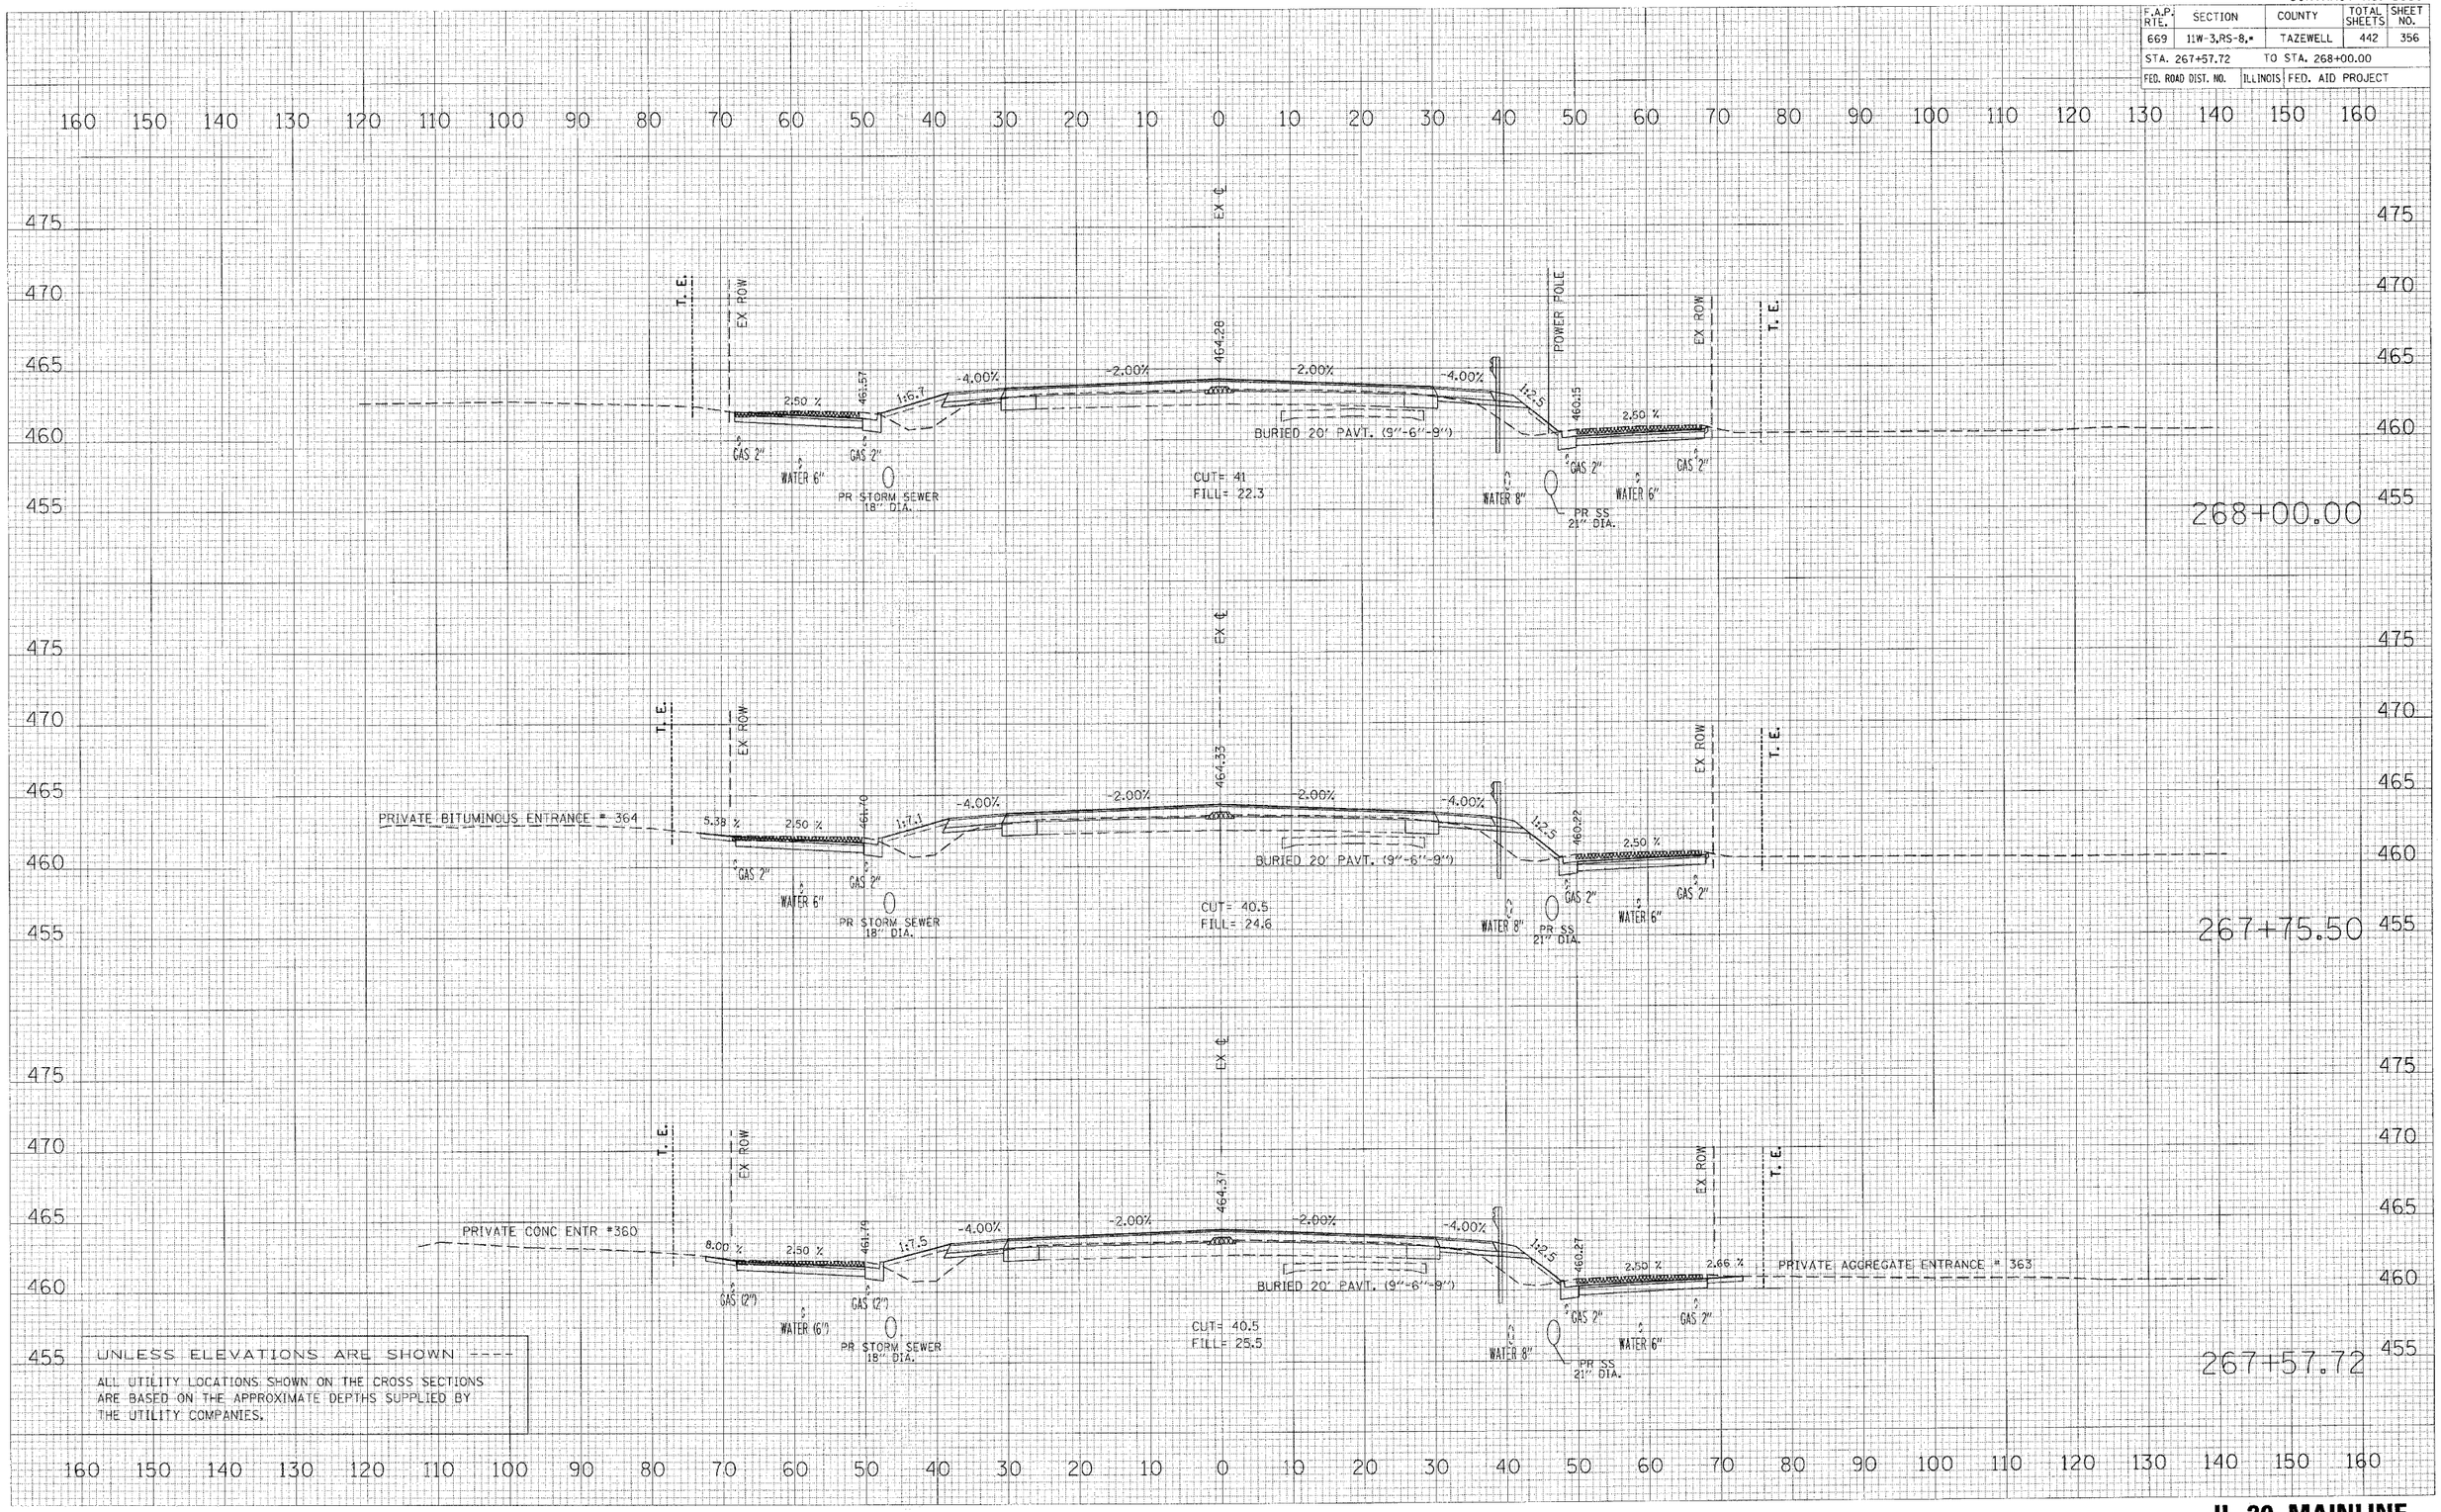

IL 29 MAINLINE

PLOT DATE = 4/19/2008
FILE NAME = c:\projects\29mainline\phase_II\sheets\sheet_section_mainline.dgn
PW ACCESS = 08/2008 / IN.
USER NAME = shoupkz