CONTRACT NO. 88804

| F.A.P. RTE. | SECTION | COUNTY | TOTAL SHEETS | SHEET NO. |
|---|---|---|---|---|
| 669 | 11W-3,RS-8,• | TAZEWELL | 442 | 358 |
| STA. 268+75.10 | | TO STA. 269+27.75 | | |
| FED. ROAD DIST. NO. | ILLINOIS | FED. AID PROJECT | | |

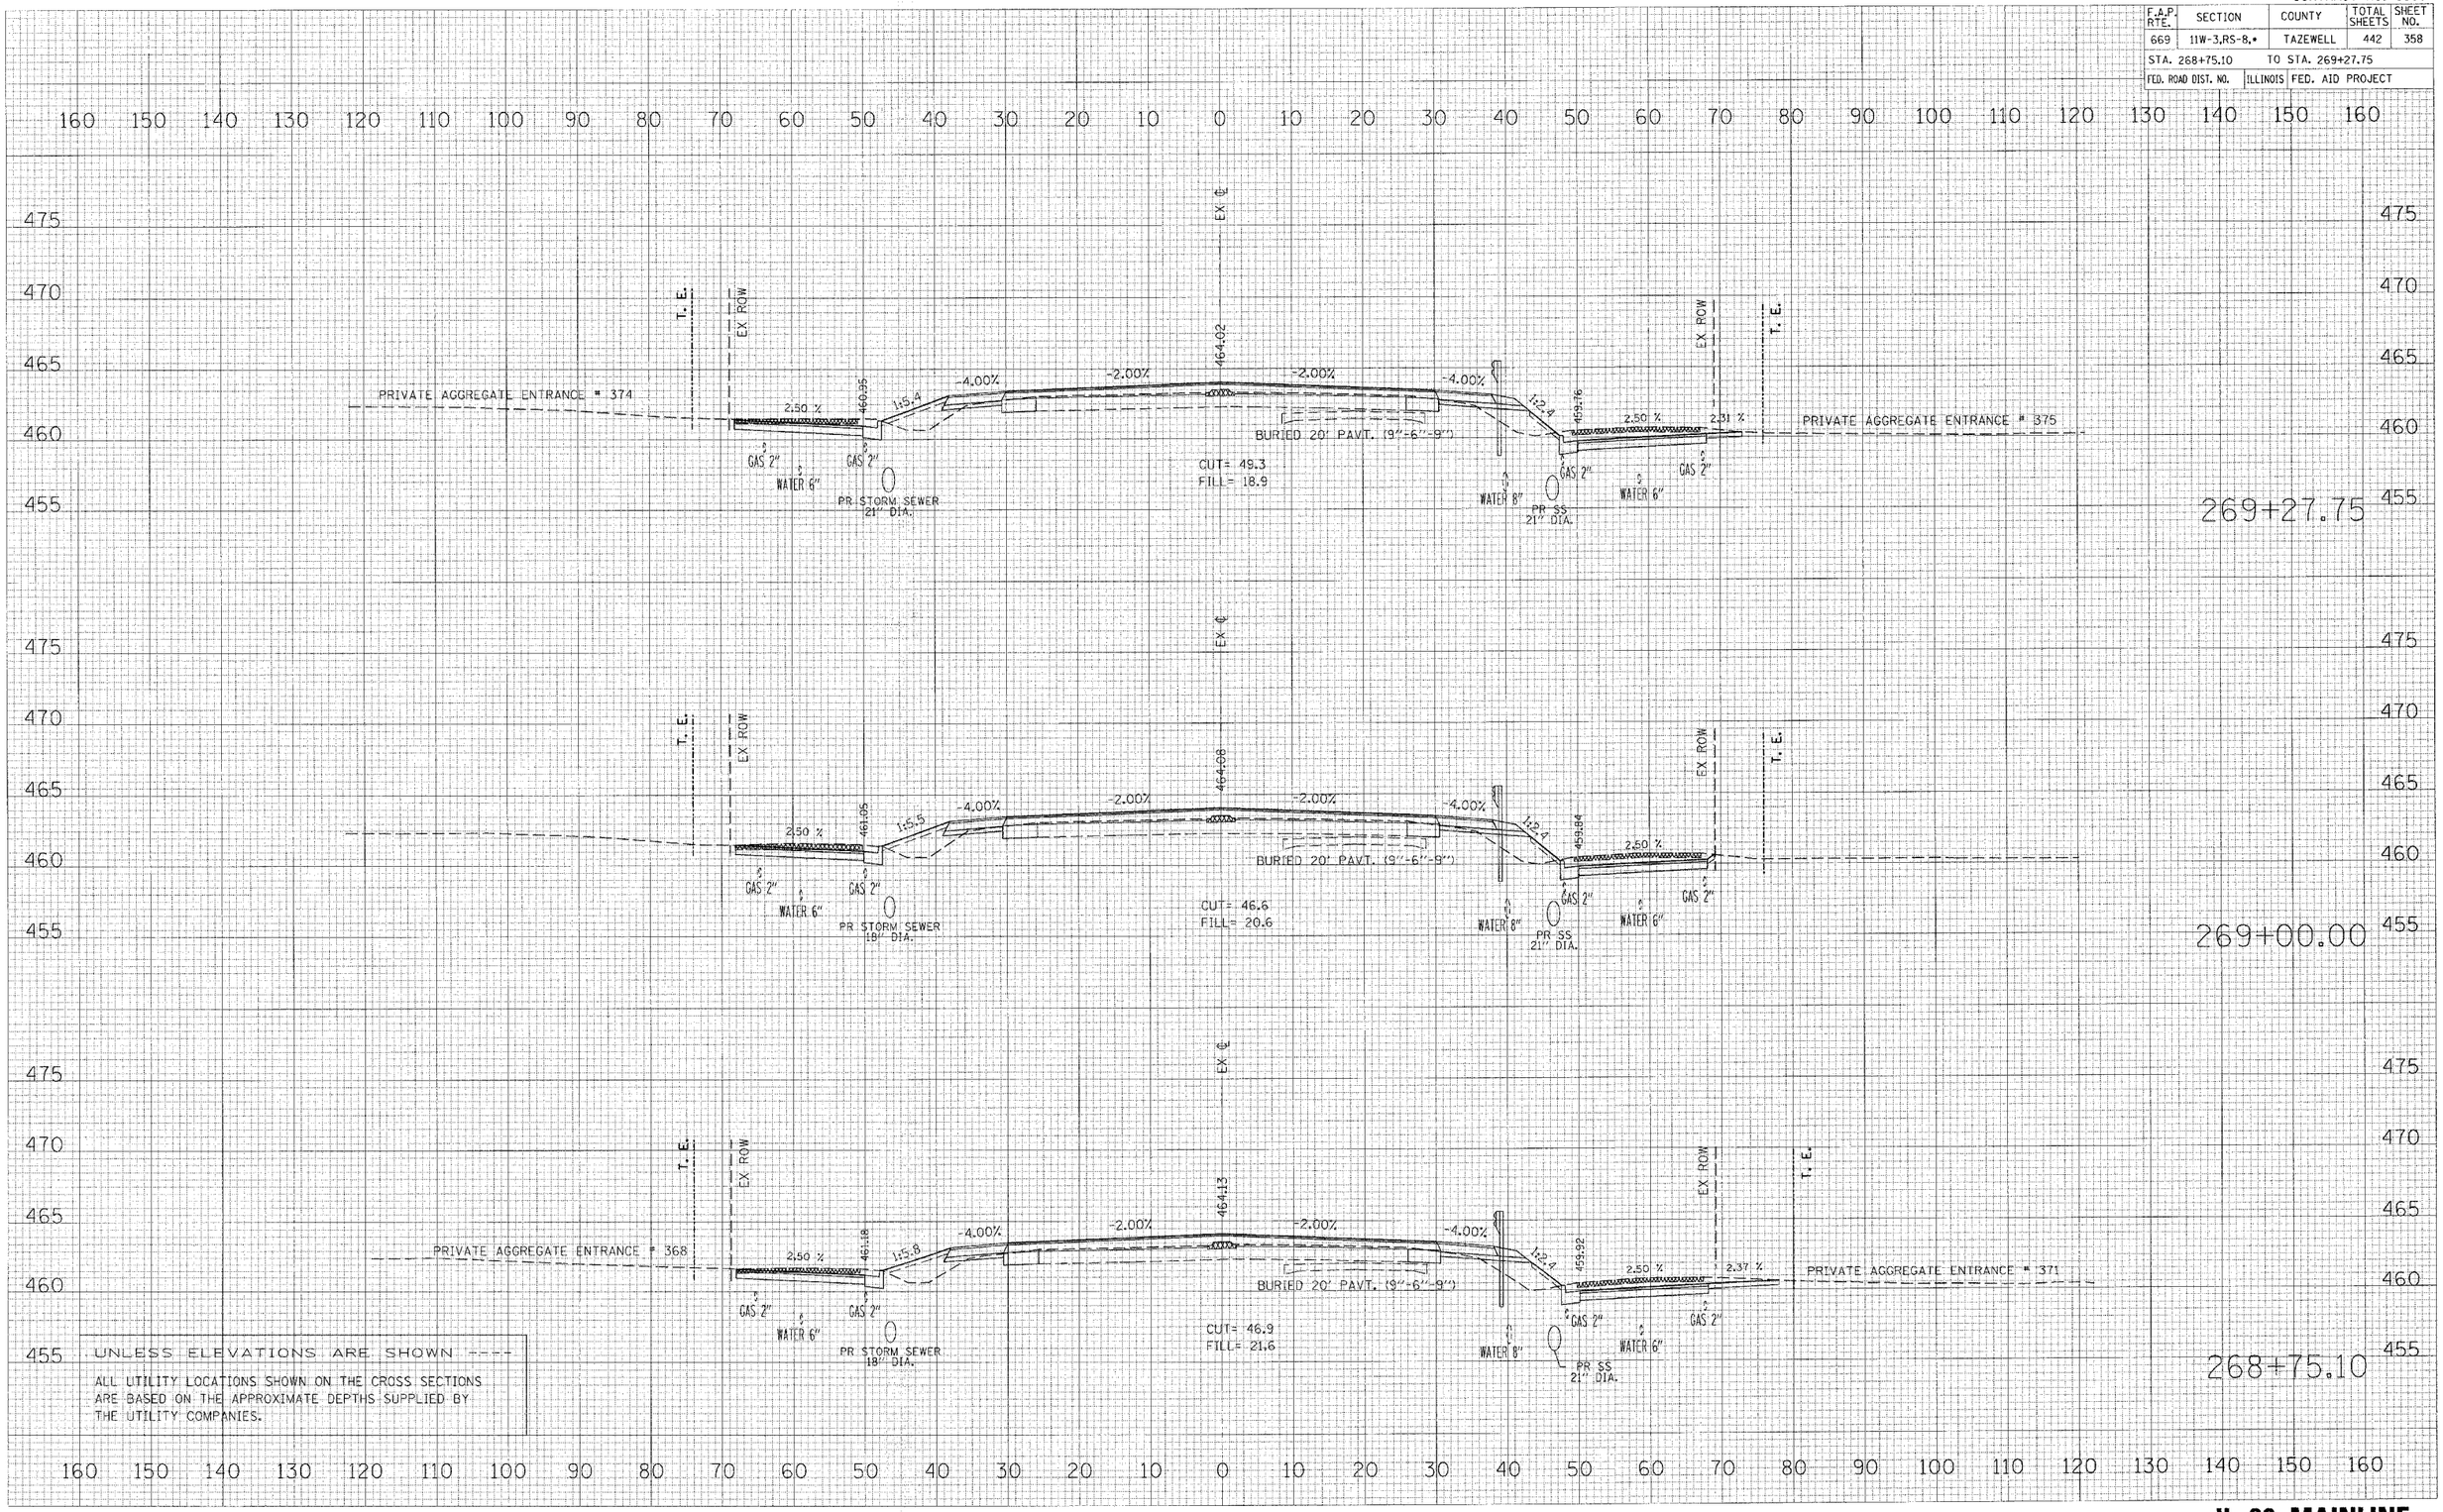


PLOT DATE = 4/19/2006
FILE NAME = c:\projects\29npakin\phase_II\xsheets\sheets\
PLOT SCALE = 10.0000 ' / IN.
USER NAME = shouphz

**IL 29 MAINLINE**