CONTRACT NO. 88804

F.A.P. RTE.	SECTION	COUNTY	TOTAL SHEETS	SHEET NO.
669	11W-3,RS-8,*	TAZEWELL	442	364
STA. 272+50.03		TO STA. 273+18.33		
FED. ROAD DIST. NO.	ILLINOIS	FED. AID PROJECT		

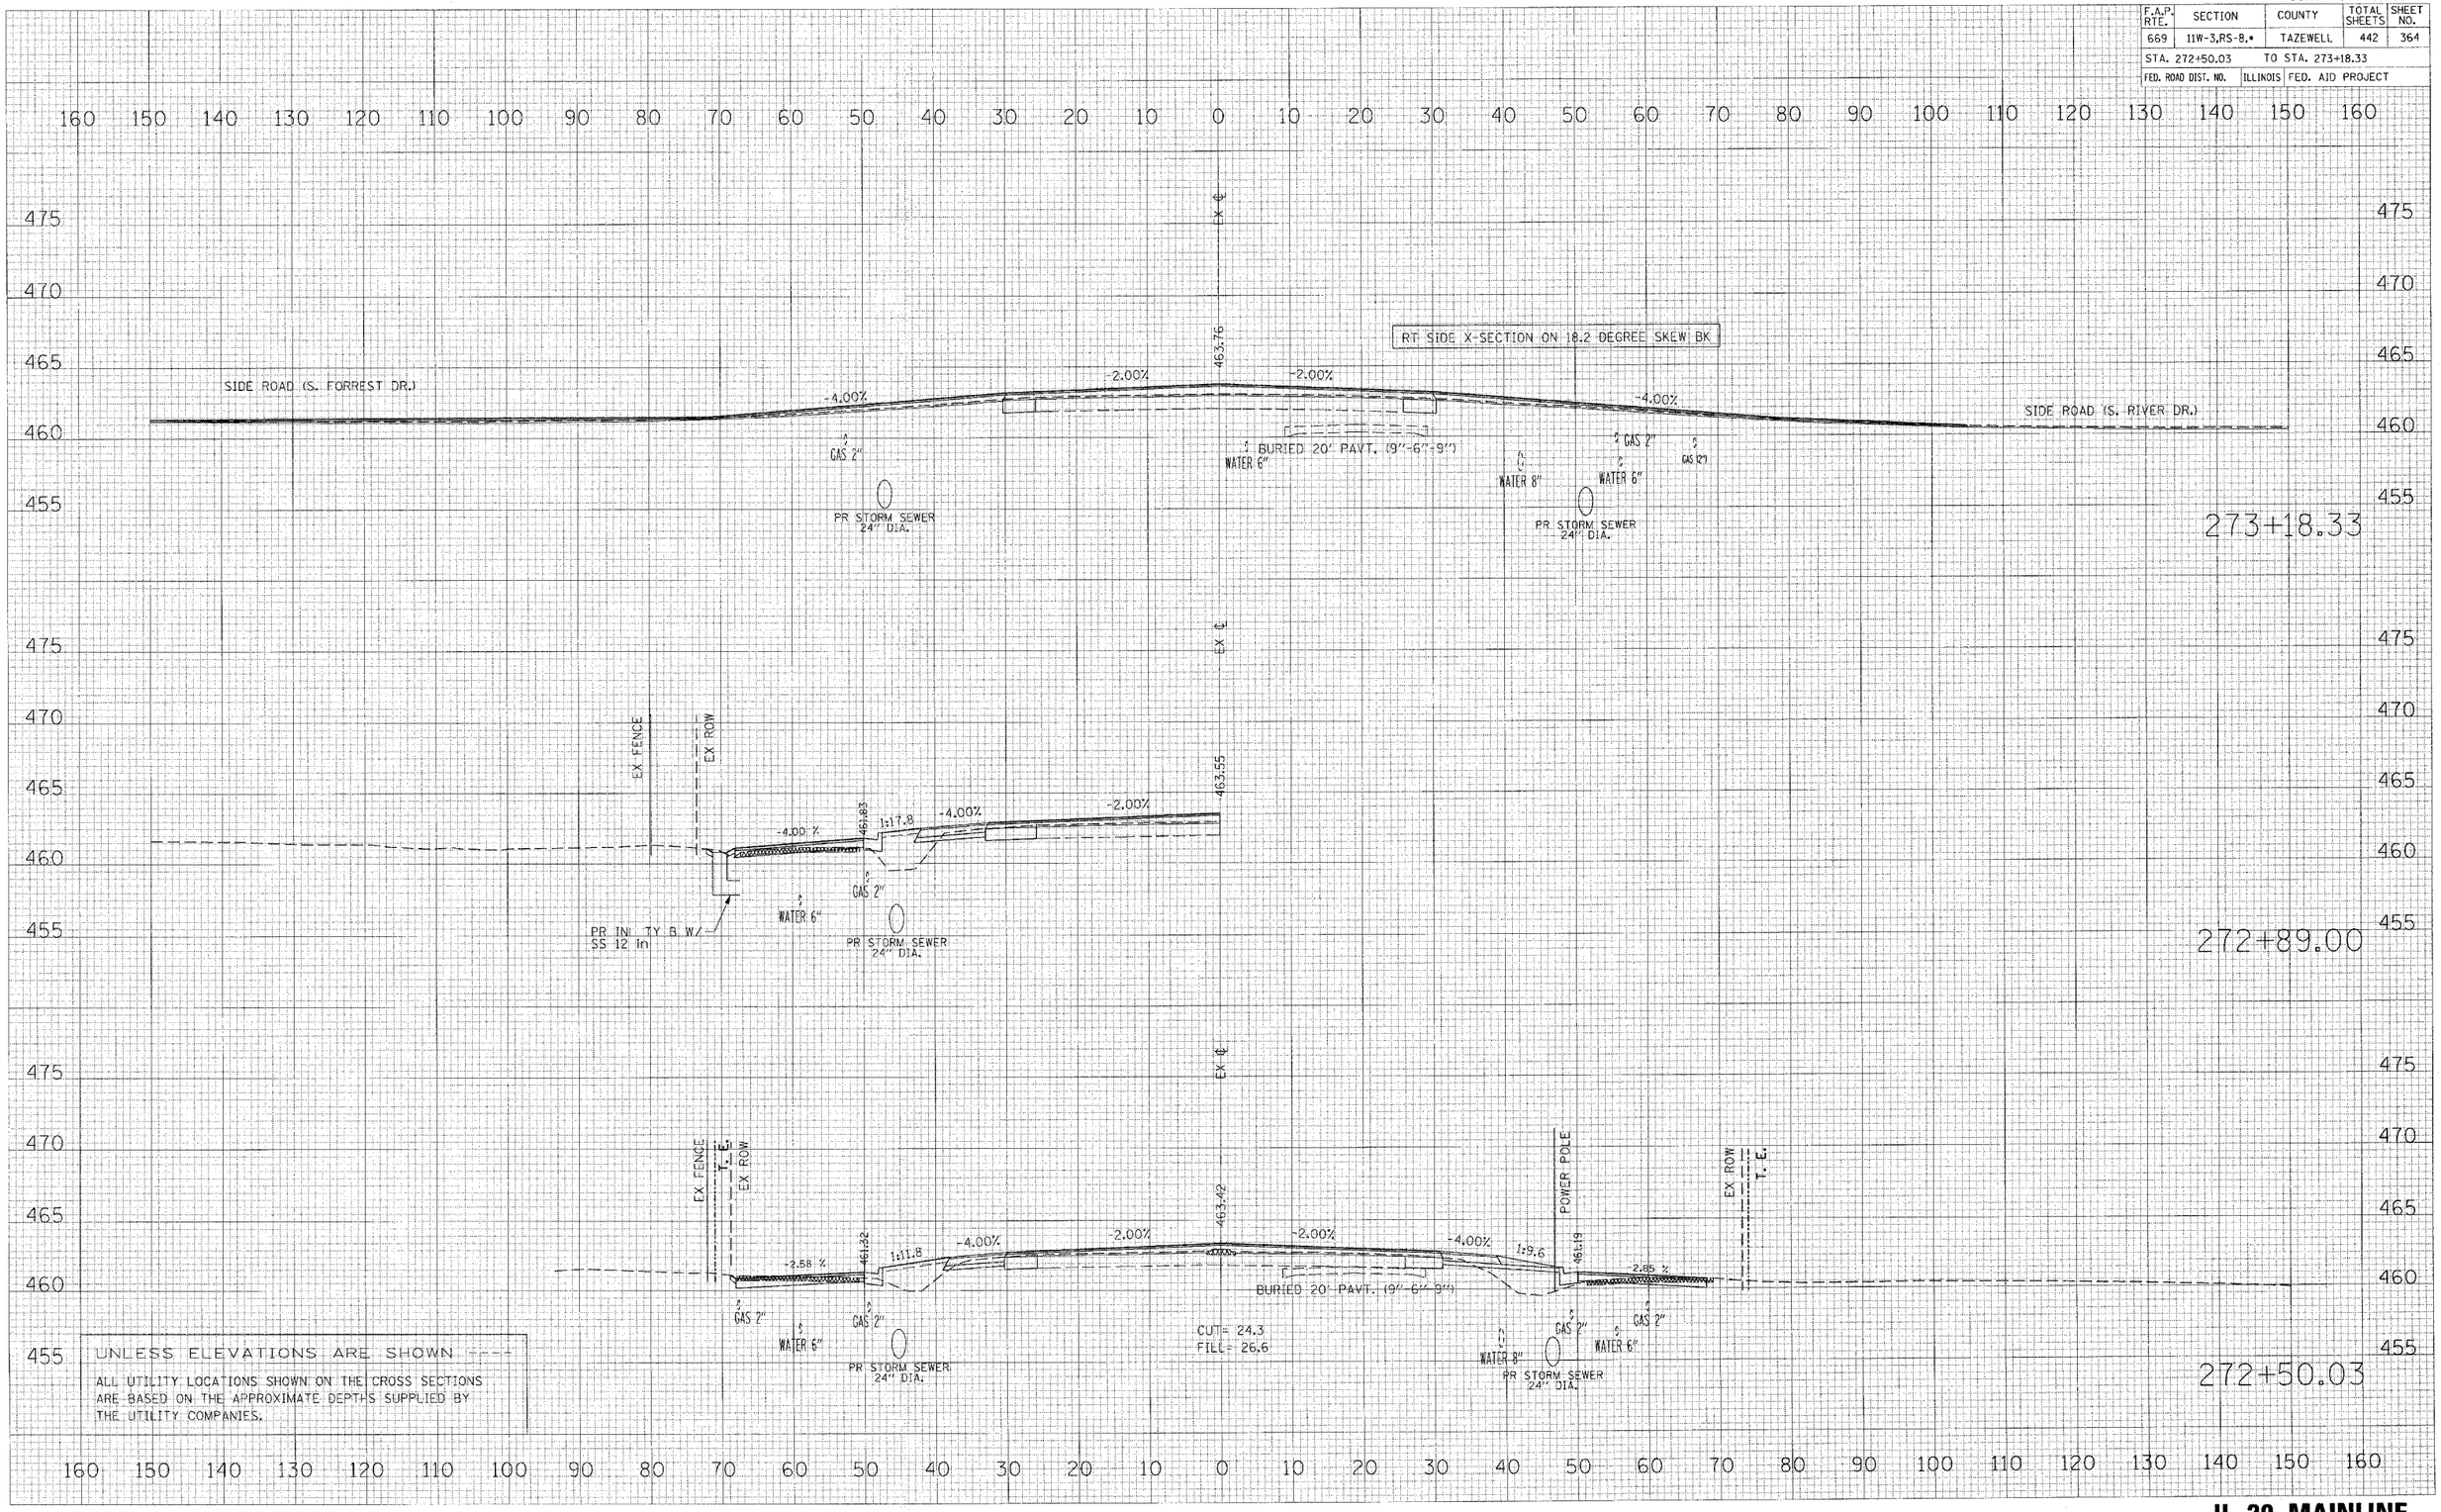

UNLESS ELEVATIONS ARE SHOWN ----

ALL UTILITY LOCATIONS SHOWN ON THE CROSS SECTIONS ARE BASED ON THE APPROXIMATE DEPTHS SUPPLIED BY THE UTILITY COMPANIES.

FINAL SURVEY | NOTE BOOK NO. | SURVEYED | PLOTTED | TEMPLATE | AREAS | AREAS CHECKED | BY | DATE

ORIGINAL SURVEY | SURVEYED | PLOTTED | AREAS | AREAS CHECKED | BY | DATE

PLOT DATE = 4/19/2006
FILE NAME = c:\projects\29mpkin\phase_II\xsheets\pgs\section4.dgn
PLOT SCALE = 10.0000 ' / IN.
USER NAME = shauphz

IL 29 MAINLINE