CONTRACT NO. 88804

F.A.P. RTE.	SECTION	COUNTY	TOTAL SHEETS	SHEET NO.
669	11W-3,RS-8,•	TAZEWELL	442	367
STA. 274+77.00		TO STA. 275+00.00		
FED. ROAD DIST. NO.	ILLINOIS	FED. AID PROJECT		

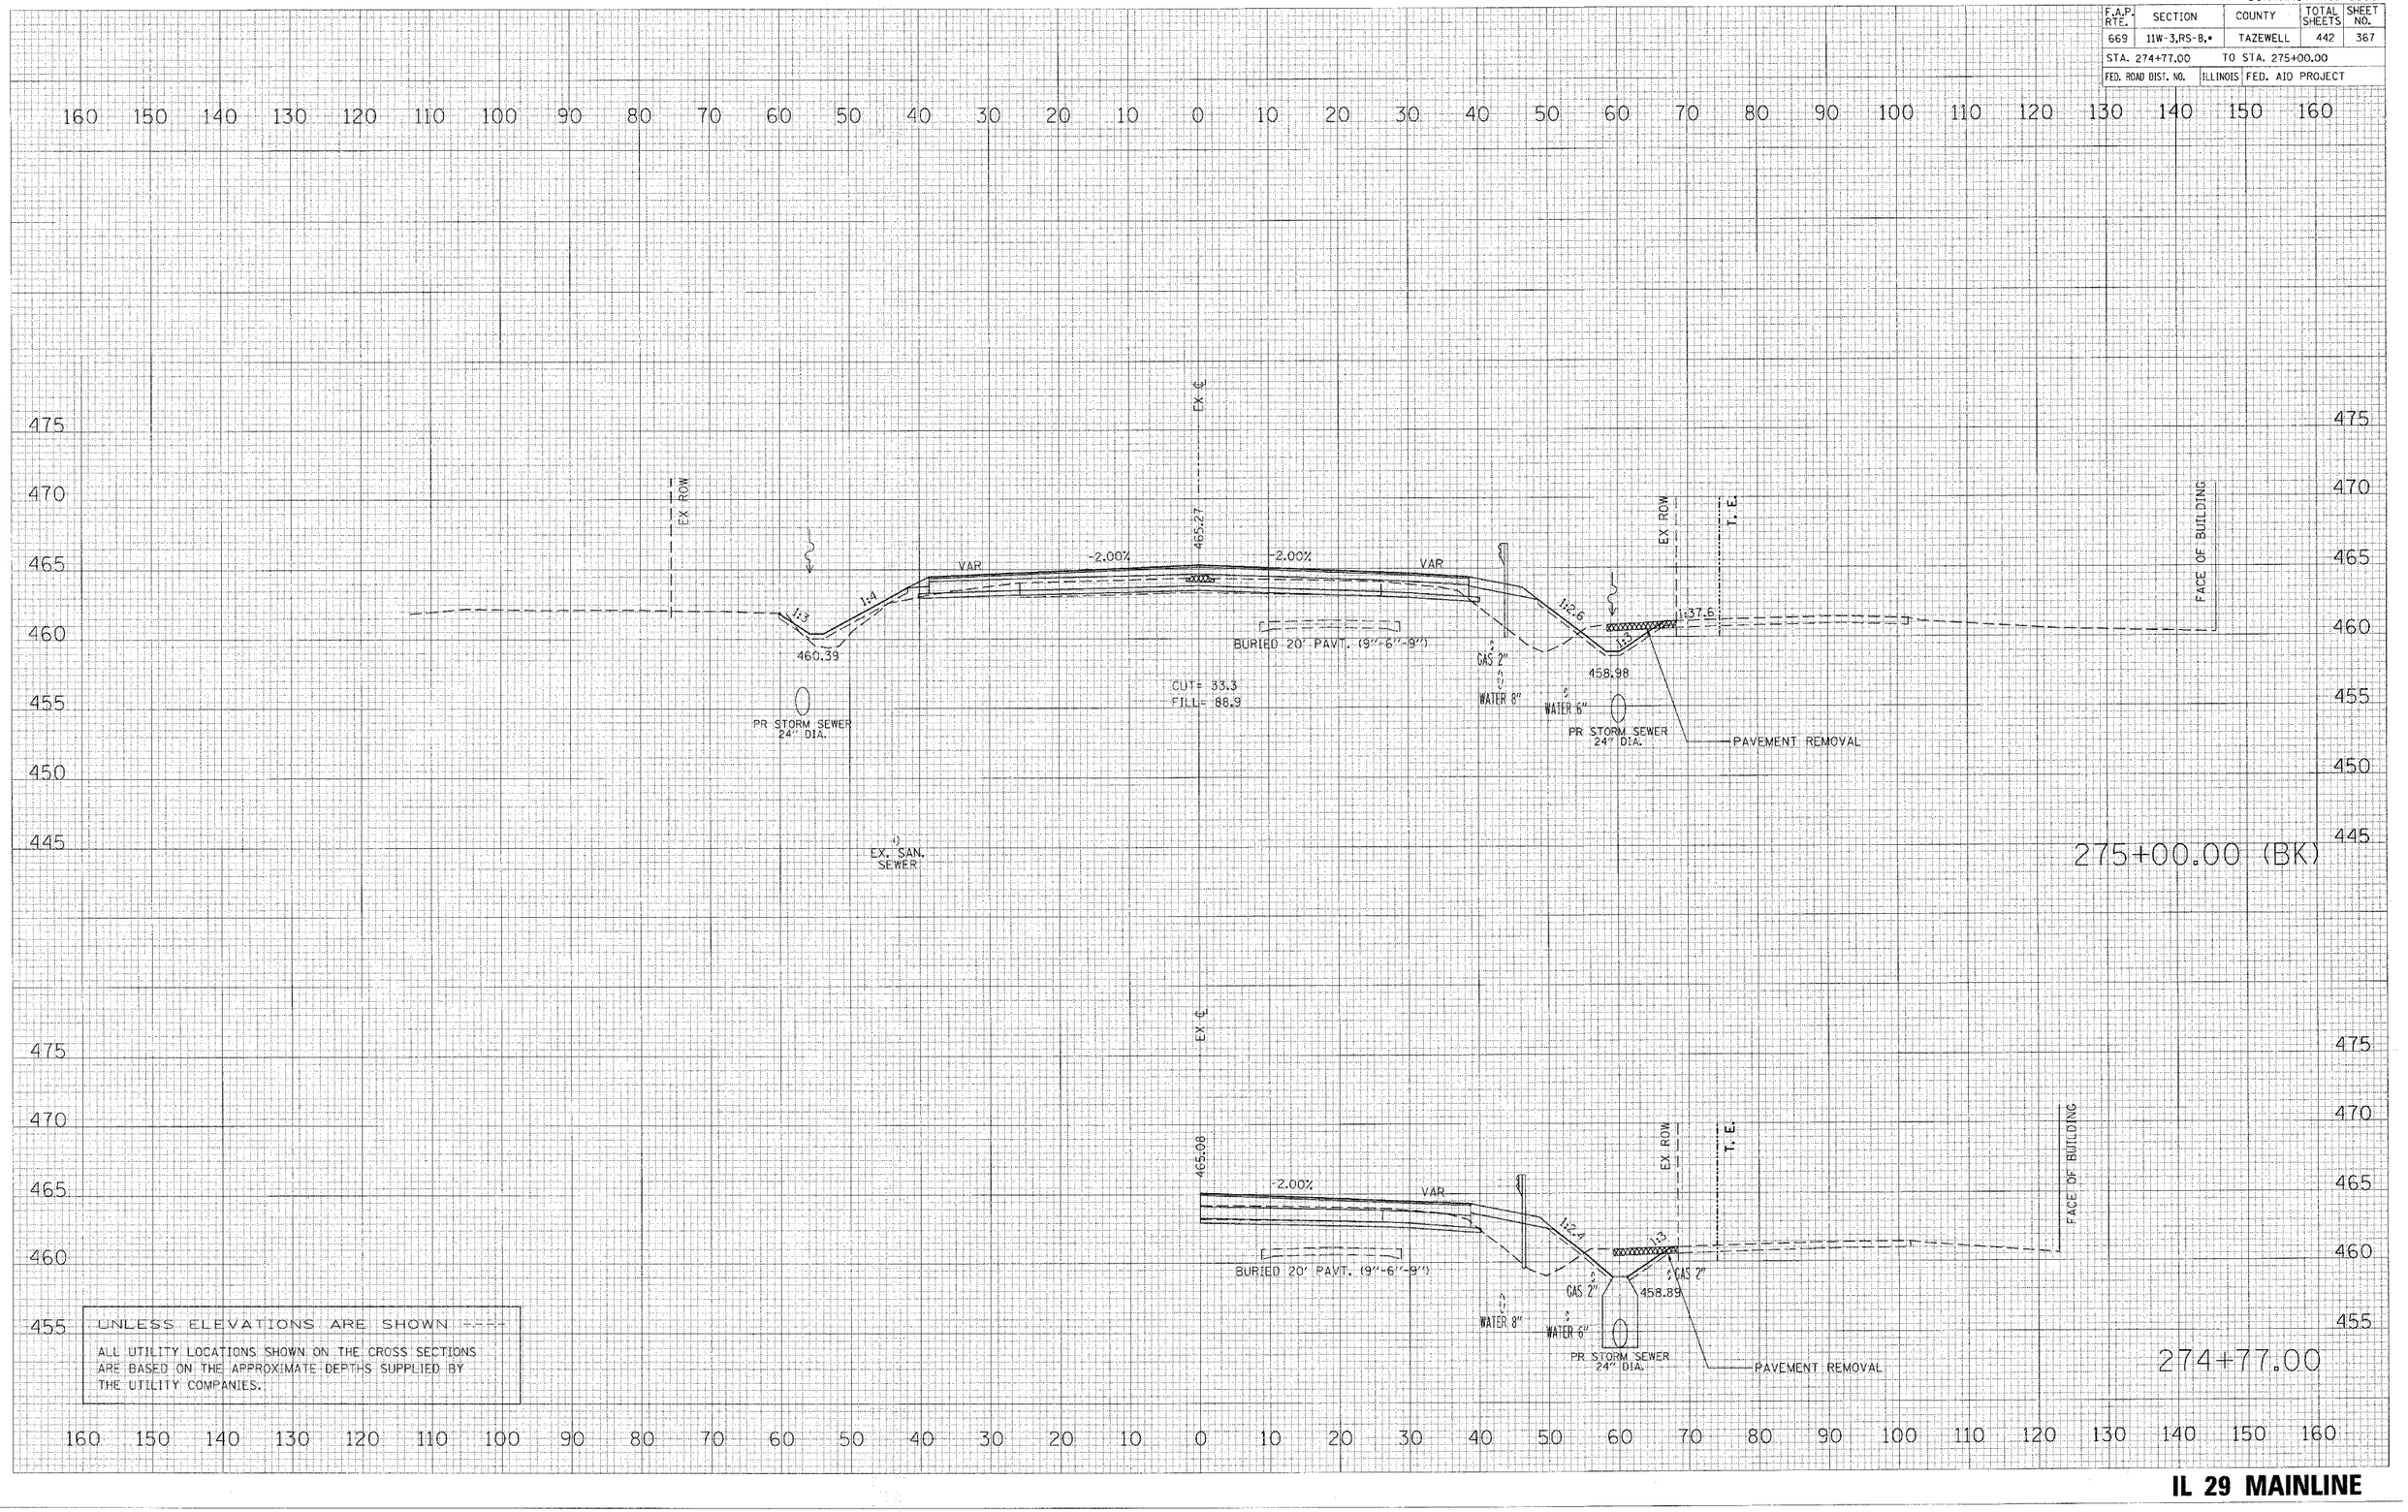

UNLESS ELEVATIONS ARE SHOWN -----

ALL UTILITY LOCATIONS SHOWN ON THE CROSS SECTIONS ARE BASED ON THE APPROXIMATE DEPTHS SUPPLIED BY THE UTILITY COMPANIES.

FINAL SURVEY — NOTE BOOK — NO. — BY — DATE
SURVEYED — PLOTTED — TEMPLATE — AREAS — AREAS CHECKED

ORIGINAL SURVEY — BY — DATE
SURVEYED — PLOTTED — AREAS — AREAS CHECKED — NO.

PLOT DATE = 4/19/2006
FILE NAME = c:\projects\2thpatkin\phase_ii\xsdesigned\xsdesigned.dgn
PLOT SCALE = 10.0000 ' / IN.
USER NAME = athapkx

IL 29 MAINLINE