CONTRACT NO. 88804

F.A.P. RTE.	SECTION	COUNTY	TOTAL SHEETS	SHEET NO.
669	11W-3,RS-8,*	TAZEWELL	442	378
STA. 286+00.00		TO STA. 287+00.00		
FED. ROAD DIST. NO.	ILLINOIS	FED. AID PROJECT		

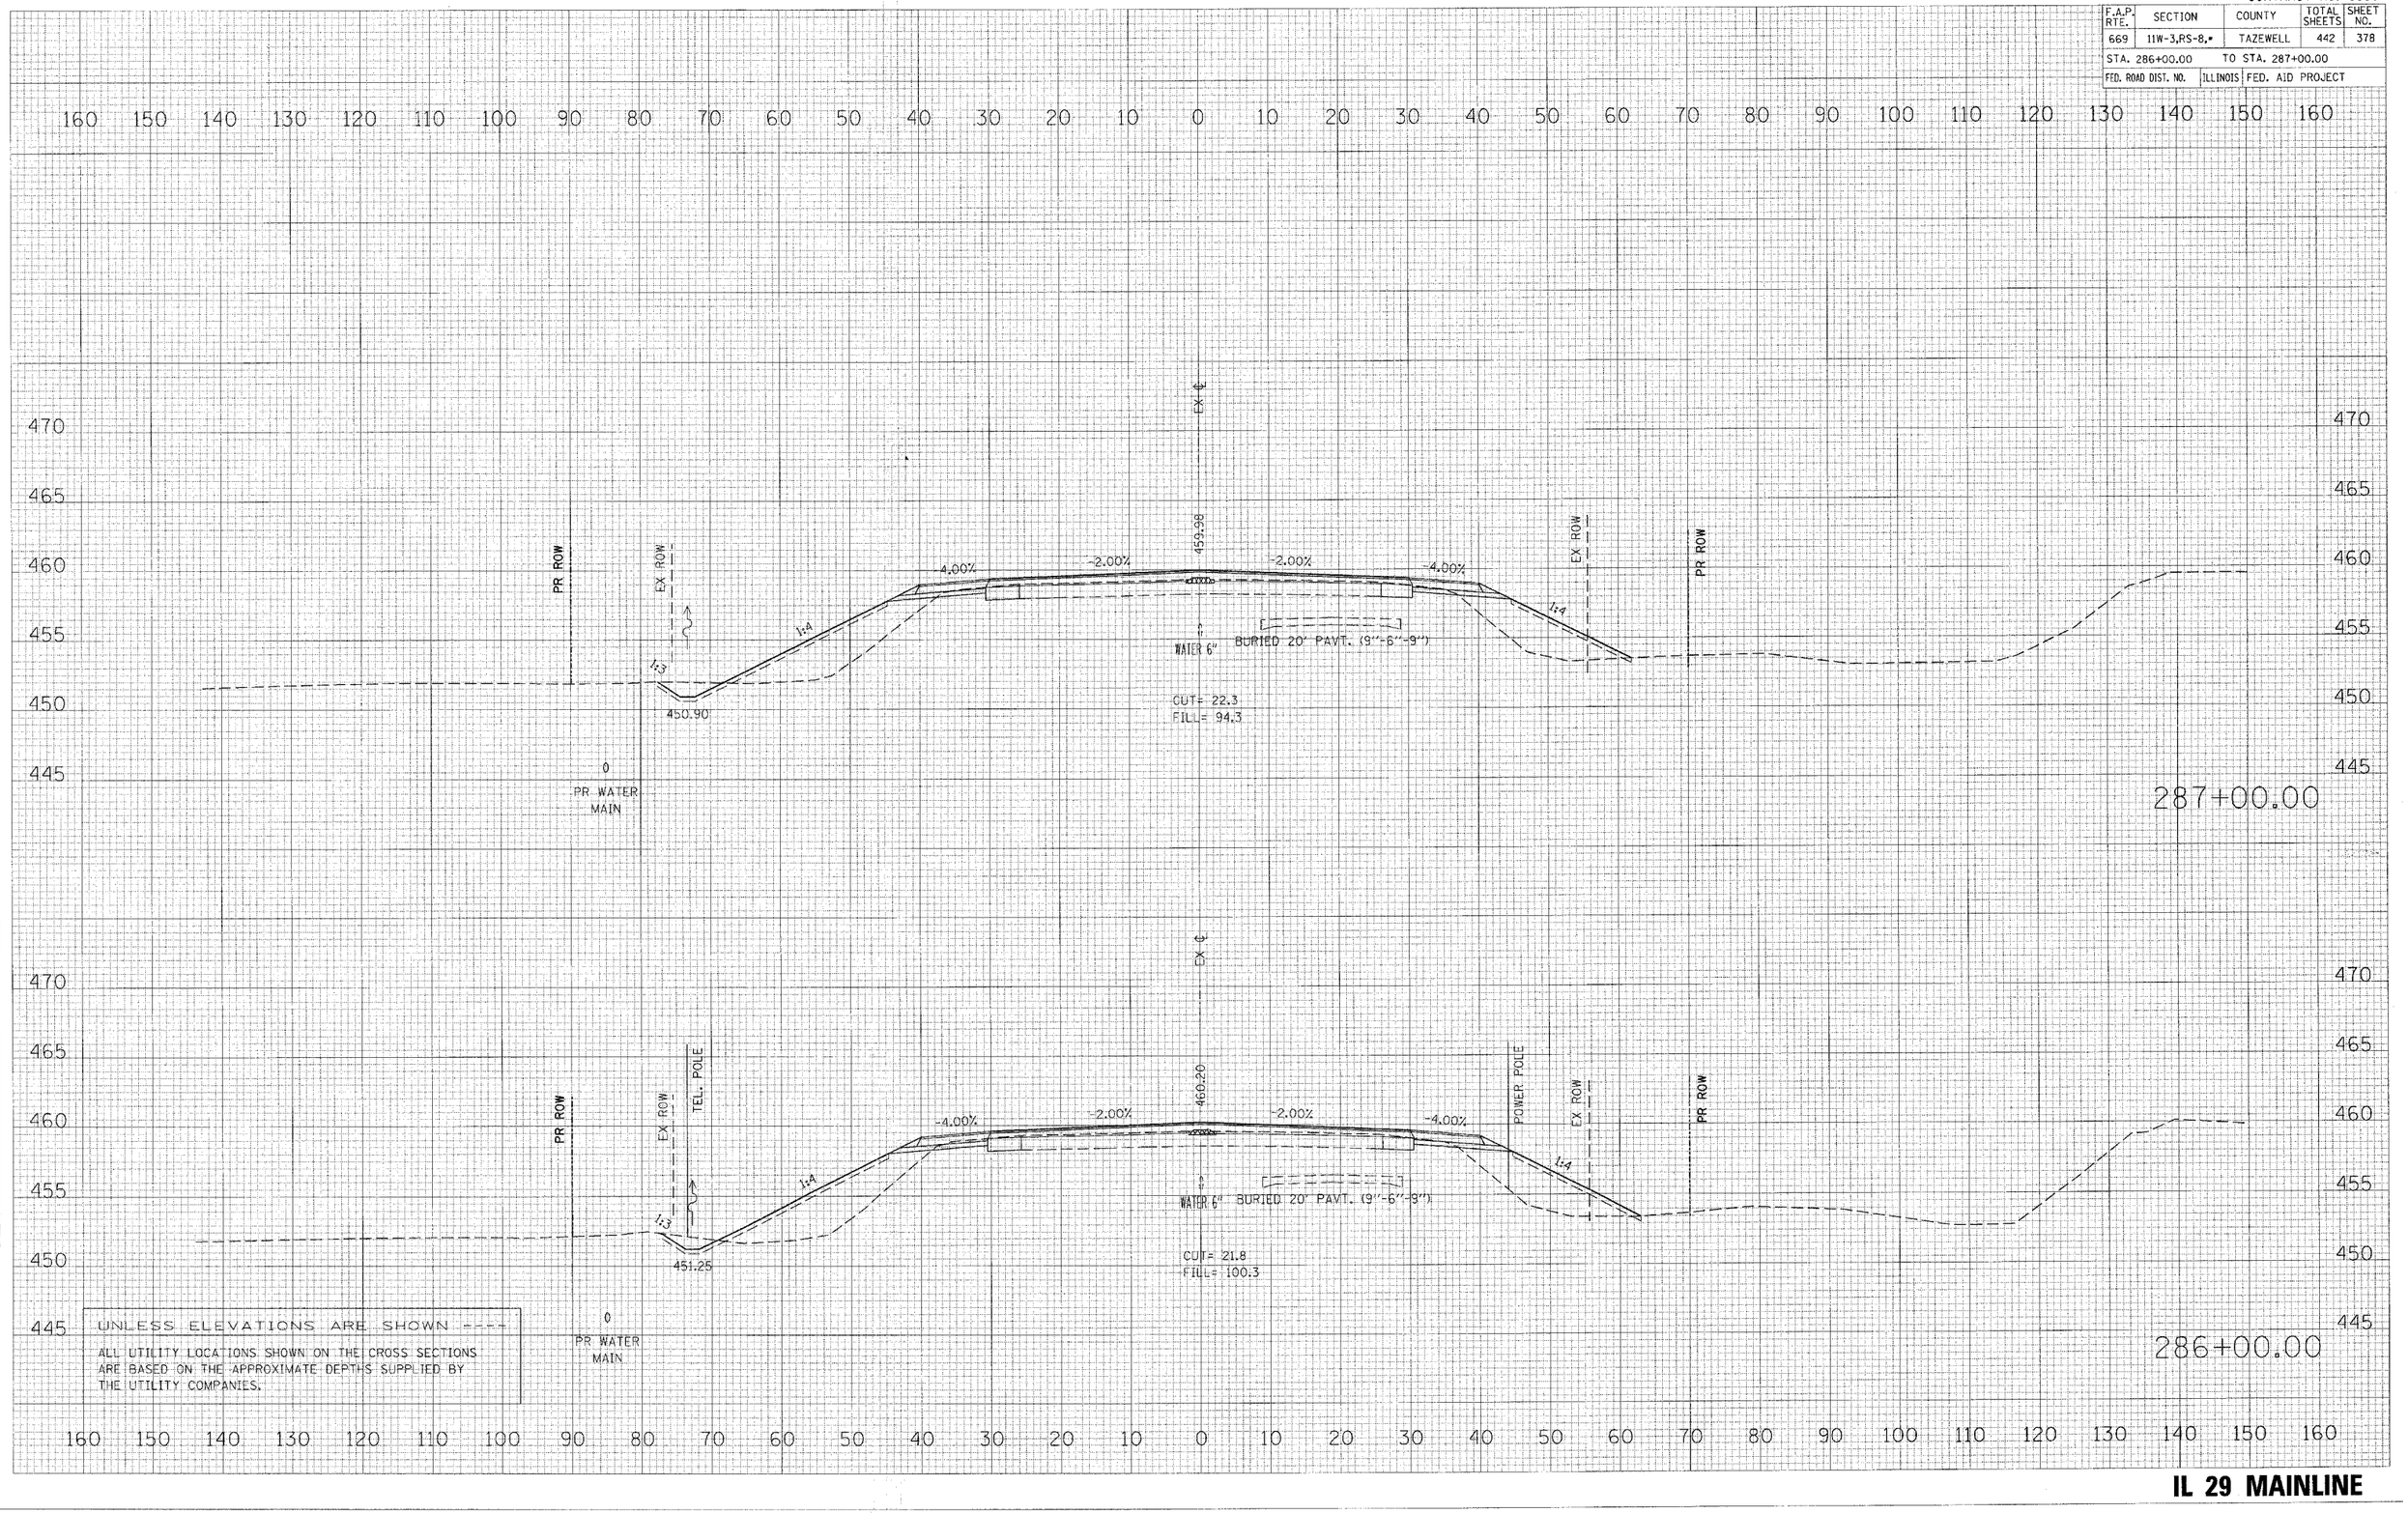

UNLESS ELEVATIONS ARE SHOWN ----

ALL UTILITY LOCATIONS SHOWN ON THE CROSS SECTIONS ARE BASED ON THE APPROXIMATE DEPTHS SUPPLIED BY THE UTILITY COMPANIES.

FINAL SURVEY — NOTE BOOK — NO. ____ — SURVEYED — PLOTTED — DRAWN — AREAS — AREAS CHECKED — DATE

ORIGINAL SURVEY — NO. ____ — SURVEYED — PLOTTED — DRAWN — AREAS — AREAS CHECKED — DATE

PLOT DATE = 4/19/2006
FILE NAME = c:\projects\29rpekun\phase1\workfiles\section\sht_
PLOT SCALE = 10.0000 ' / IN.
USER NAME = shoughz

IL 29 MAINLINE