CONTRACT NO. 88804

F.A.P. RTE.	SECTION	COUNTY	TOTAL SHEETS	SHEET NO.
669	11W-3,RS-8,*	TAZEWELL	442	387
STA. 301+00.00		TO STA. 301+19.15		
FED. ROAD DIST. NO.	ILLINOIS	FED. AID PROJECT		

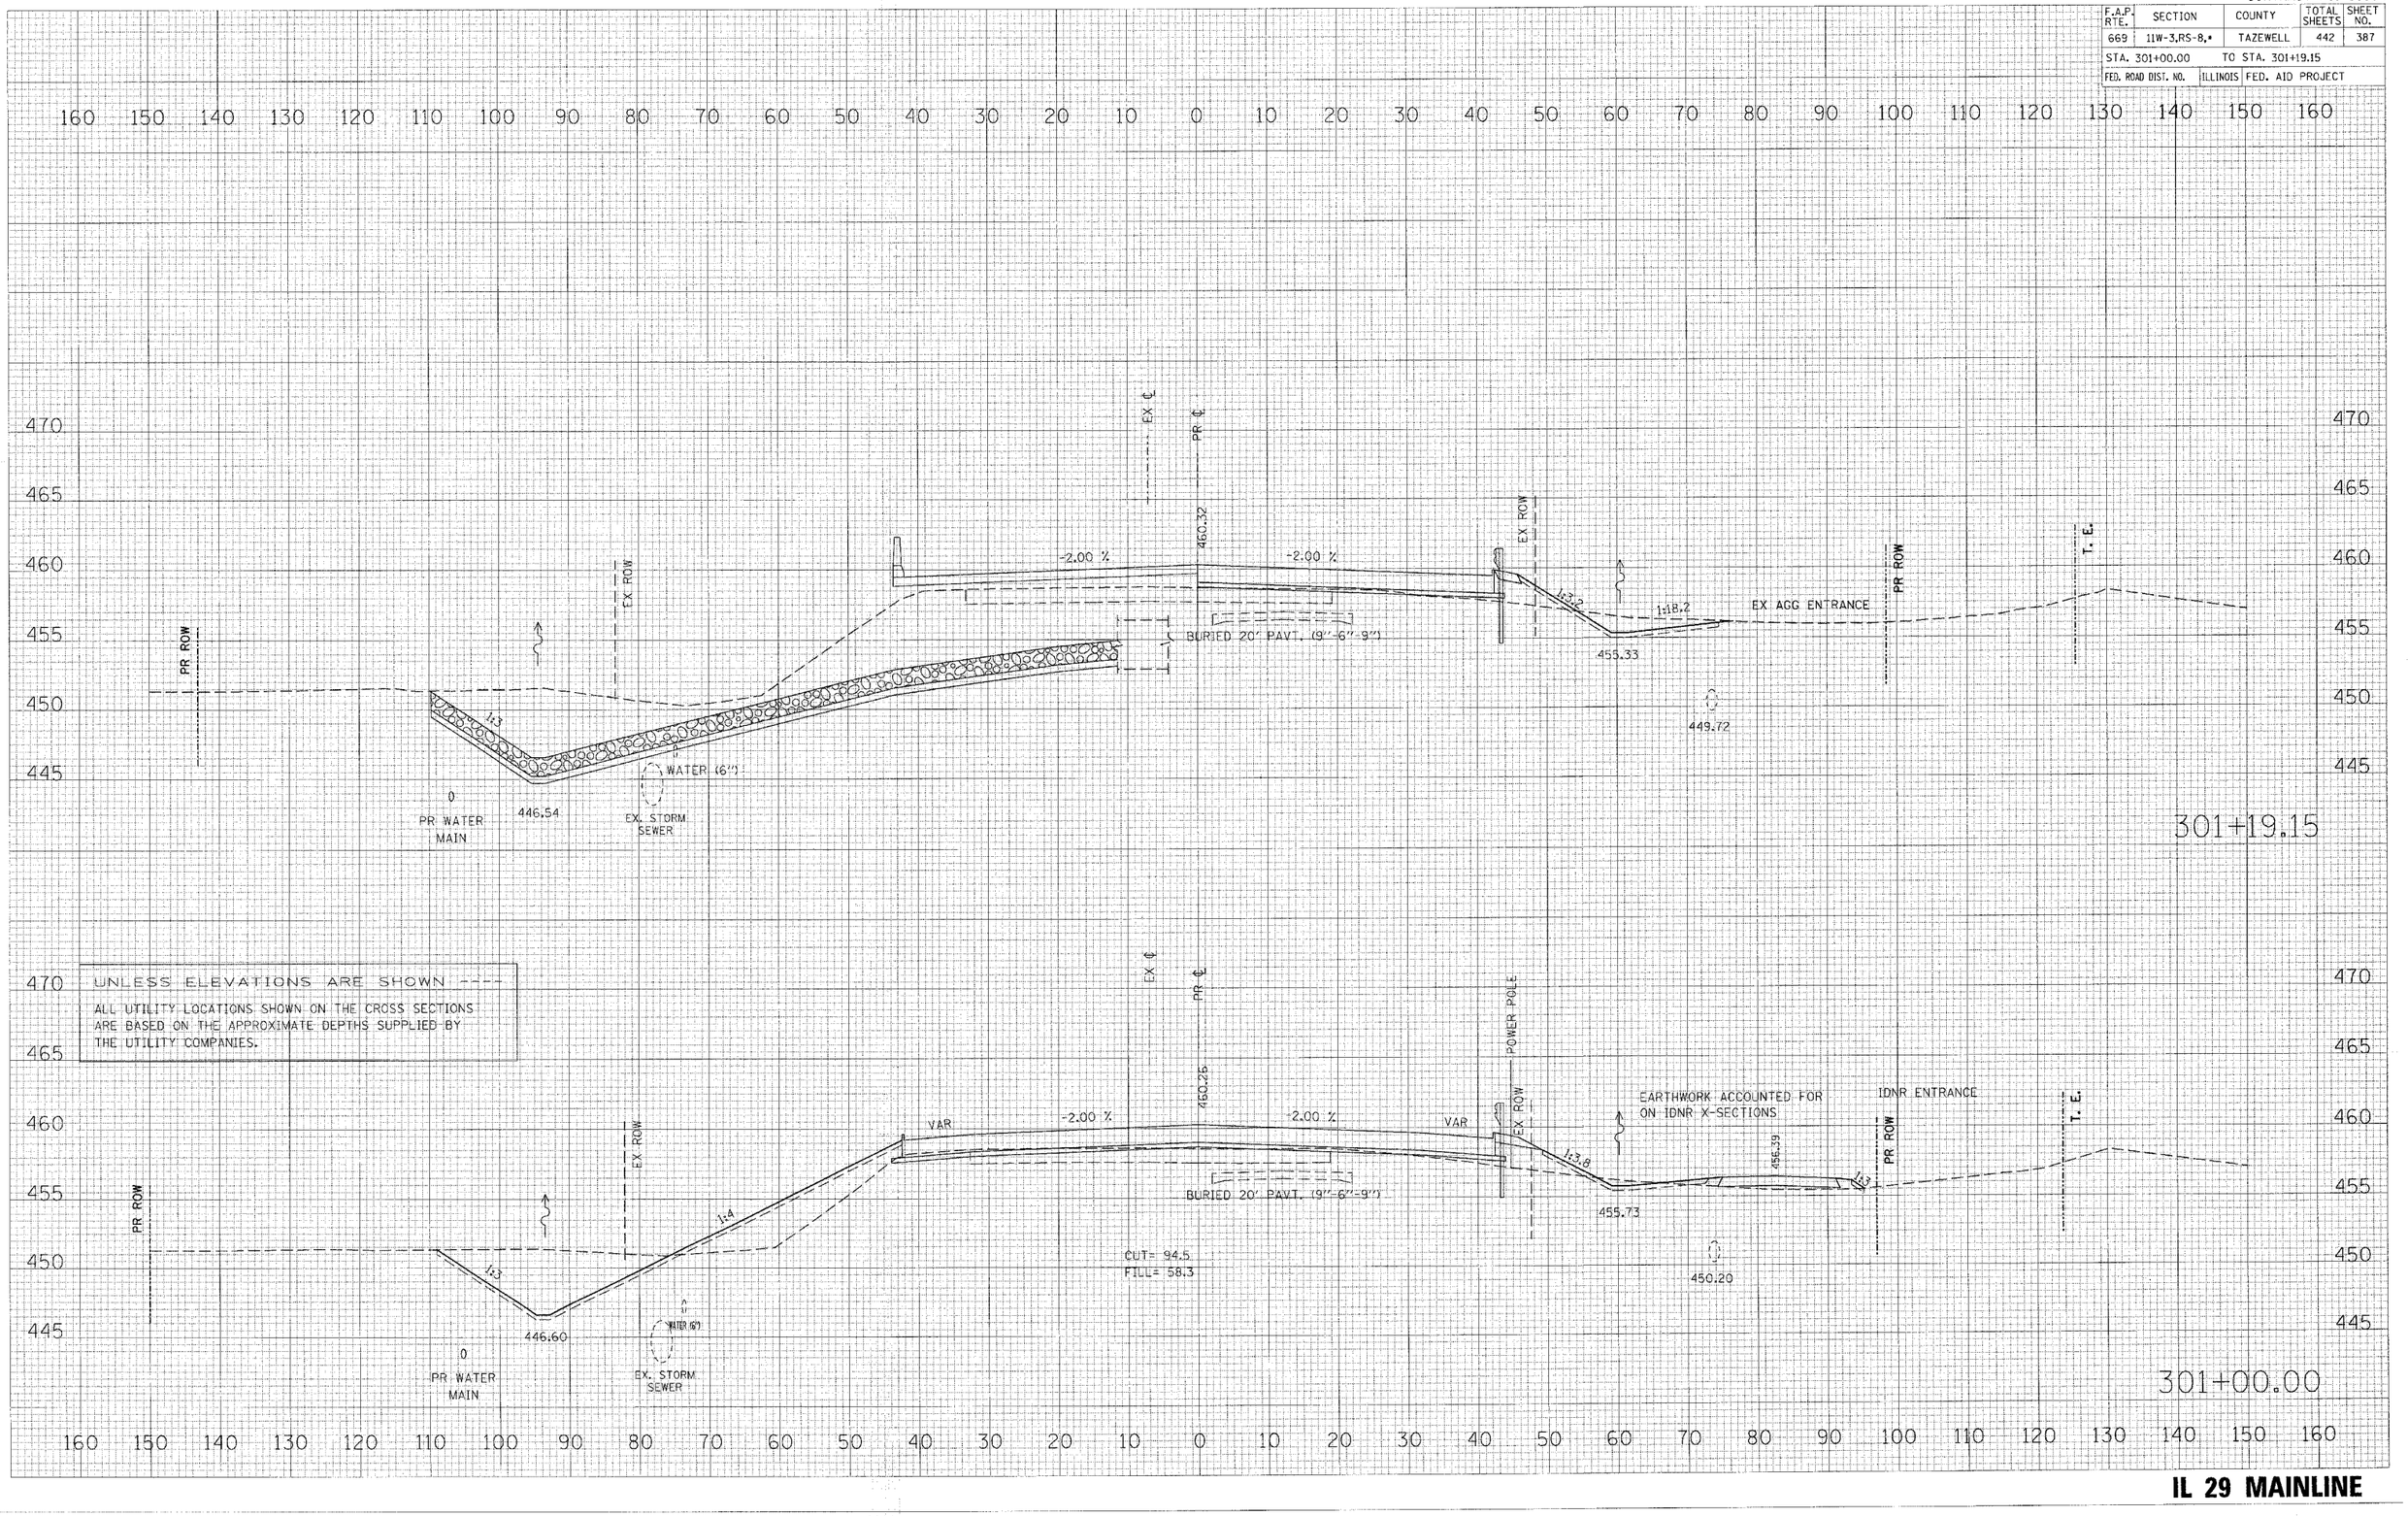

IL 29 MAINLINE