CONTRACT NO. 88804

F.A.P. RTE.	SECTION	COUNTY	TOTAL SHEETS	SHEET NO.
669	11W-3,RS-8.*	TAZEWELL	442	398
STA. 310+00.00	TO STA. 310+70.41			
FED. ROAD DIST. NO.	ILLINOIS	FED. AID PROJECT		

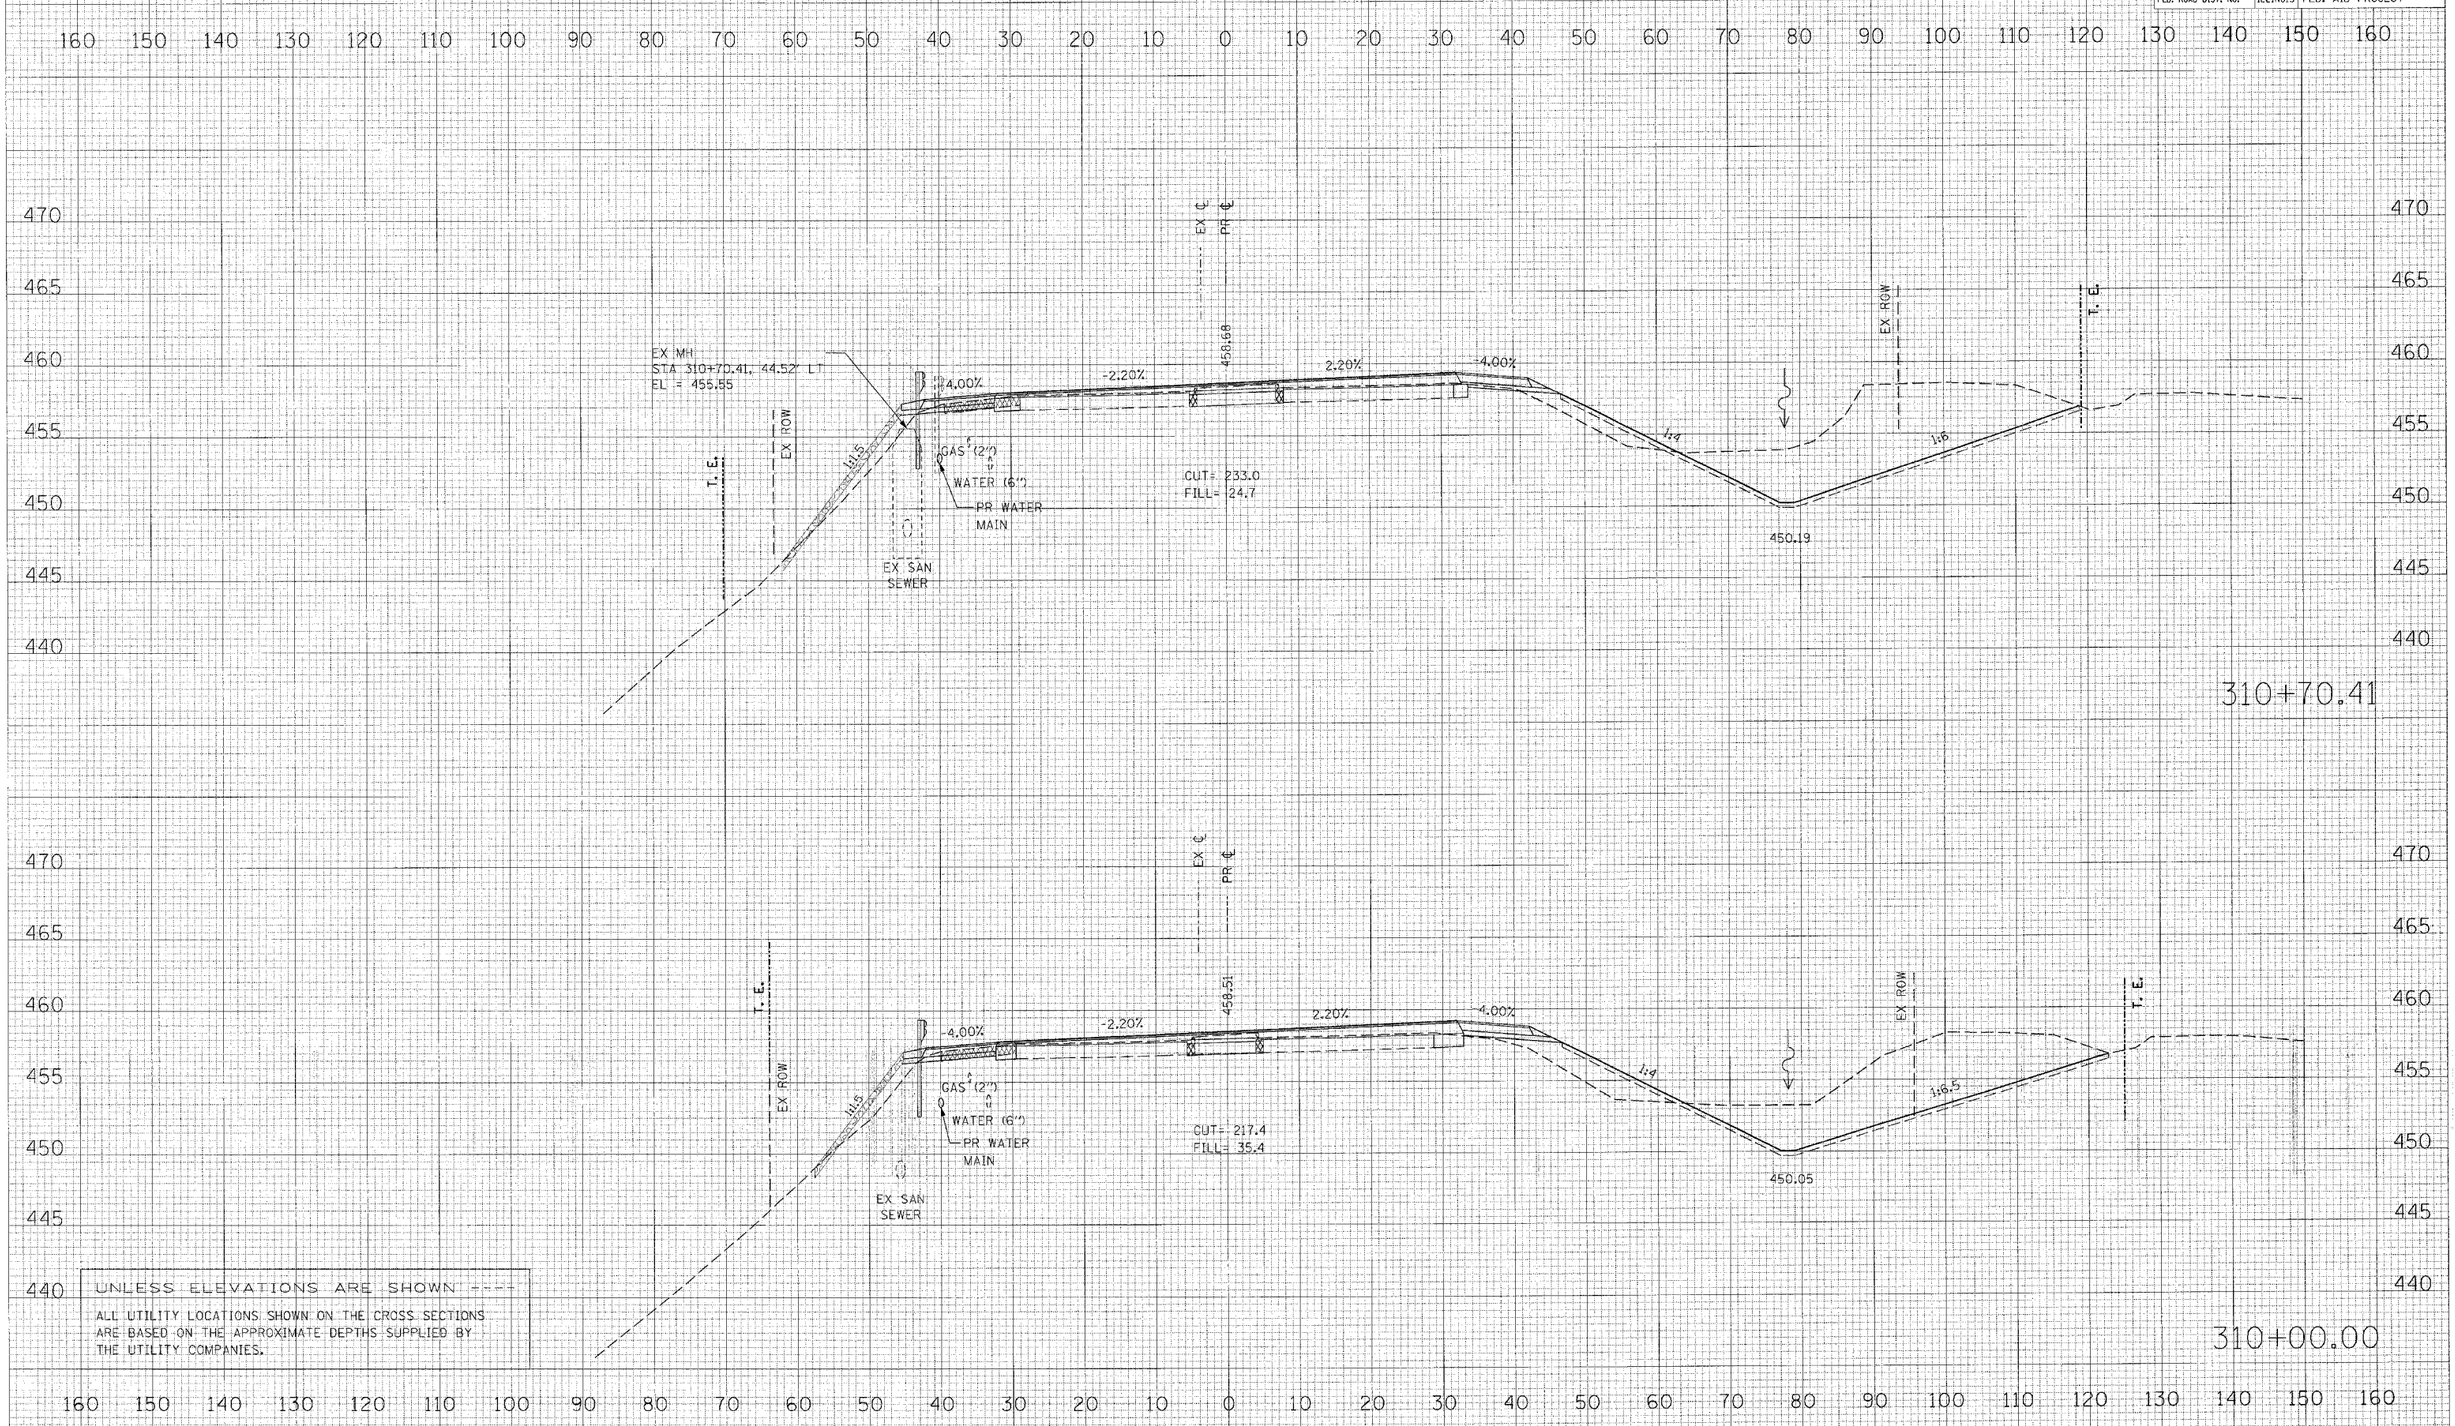

UNLESS ELEVATIONS ARE SHOWN ----

ALL UTILITY LOCATIONS SHOWN ON THE CROSS SECTIONS ARE BASED ON THE APPROXIMATE DEPTHS SUPPLIED BY THE UTILITY COMPANIES.

FINAL SURVEY | NOTE BOOK | NO. | SURVEYED | PLOTTED | TEMPLATE | AREAS | AREAS CHECKED | BY | DATE

ORIGINAL SURVEY | NO. | SURVEYED | PLOTTED | TEMPLATE | AREAS | AREAS CHECKED | BY | DATE

PLOT DATE = 4/19/2006
FILE NAME = c:\projects\29pekin\phase_ii\sheets\optionalsheets
PLOT SCALE = 10.0000 ' / IN.
USER NAME = shouphz

IL 29 MAINLINE