CONTRACT NO. 88804

F.A.P RTE.	SECTION	COUNTY	TOTAL SHEETS	SHEET NO.
669	11W-3,RS-8,*	TAZEWELL	442	424

STA. 11+00.00 TO STA.11+25.00

FED. ROAD DIST. NO. | ILLINOIS | FED. AID PROJECT

* 11BR-1, 11BR-2

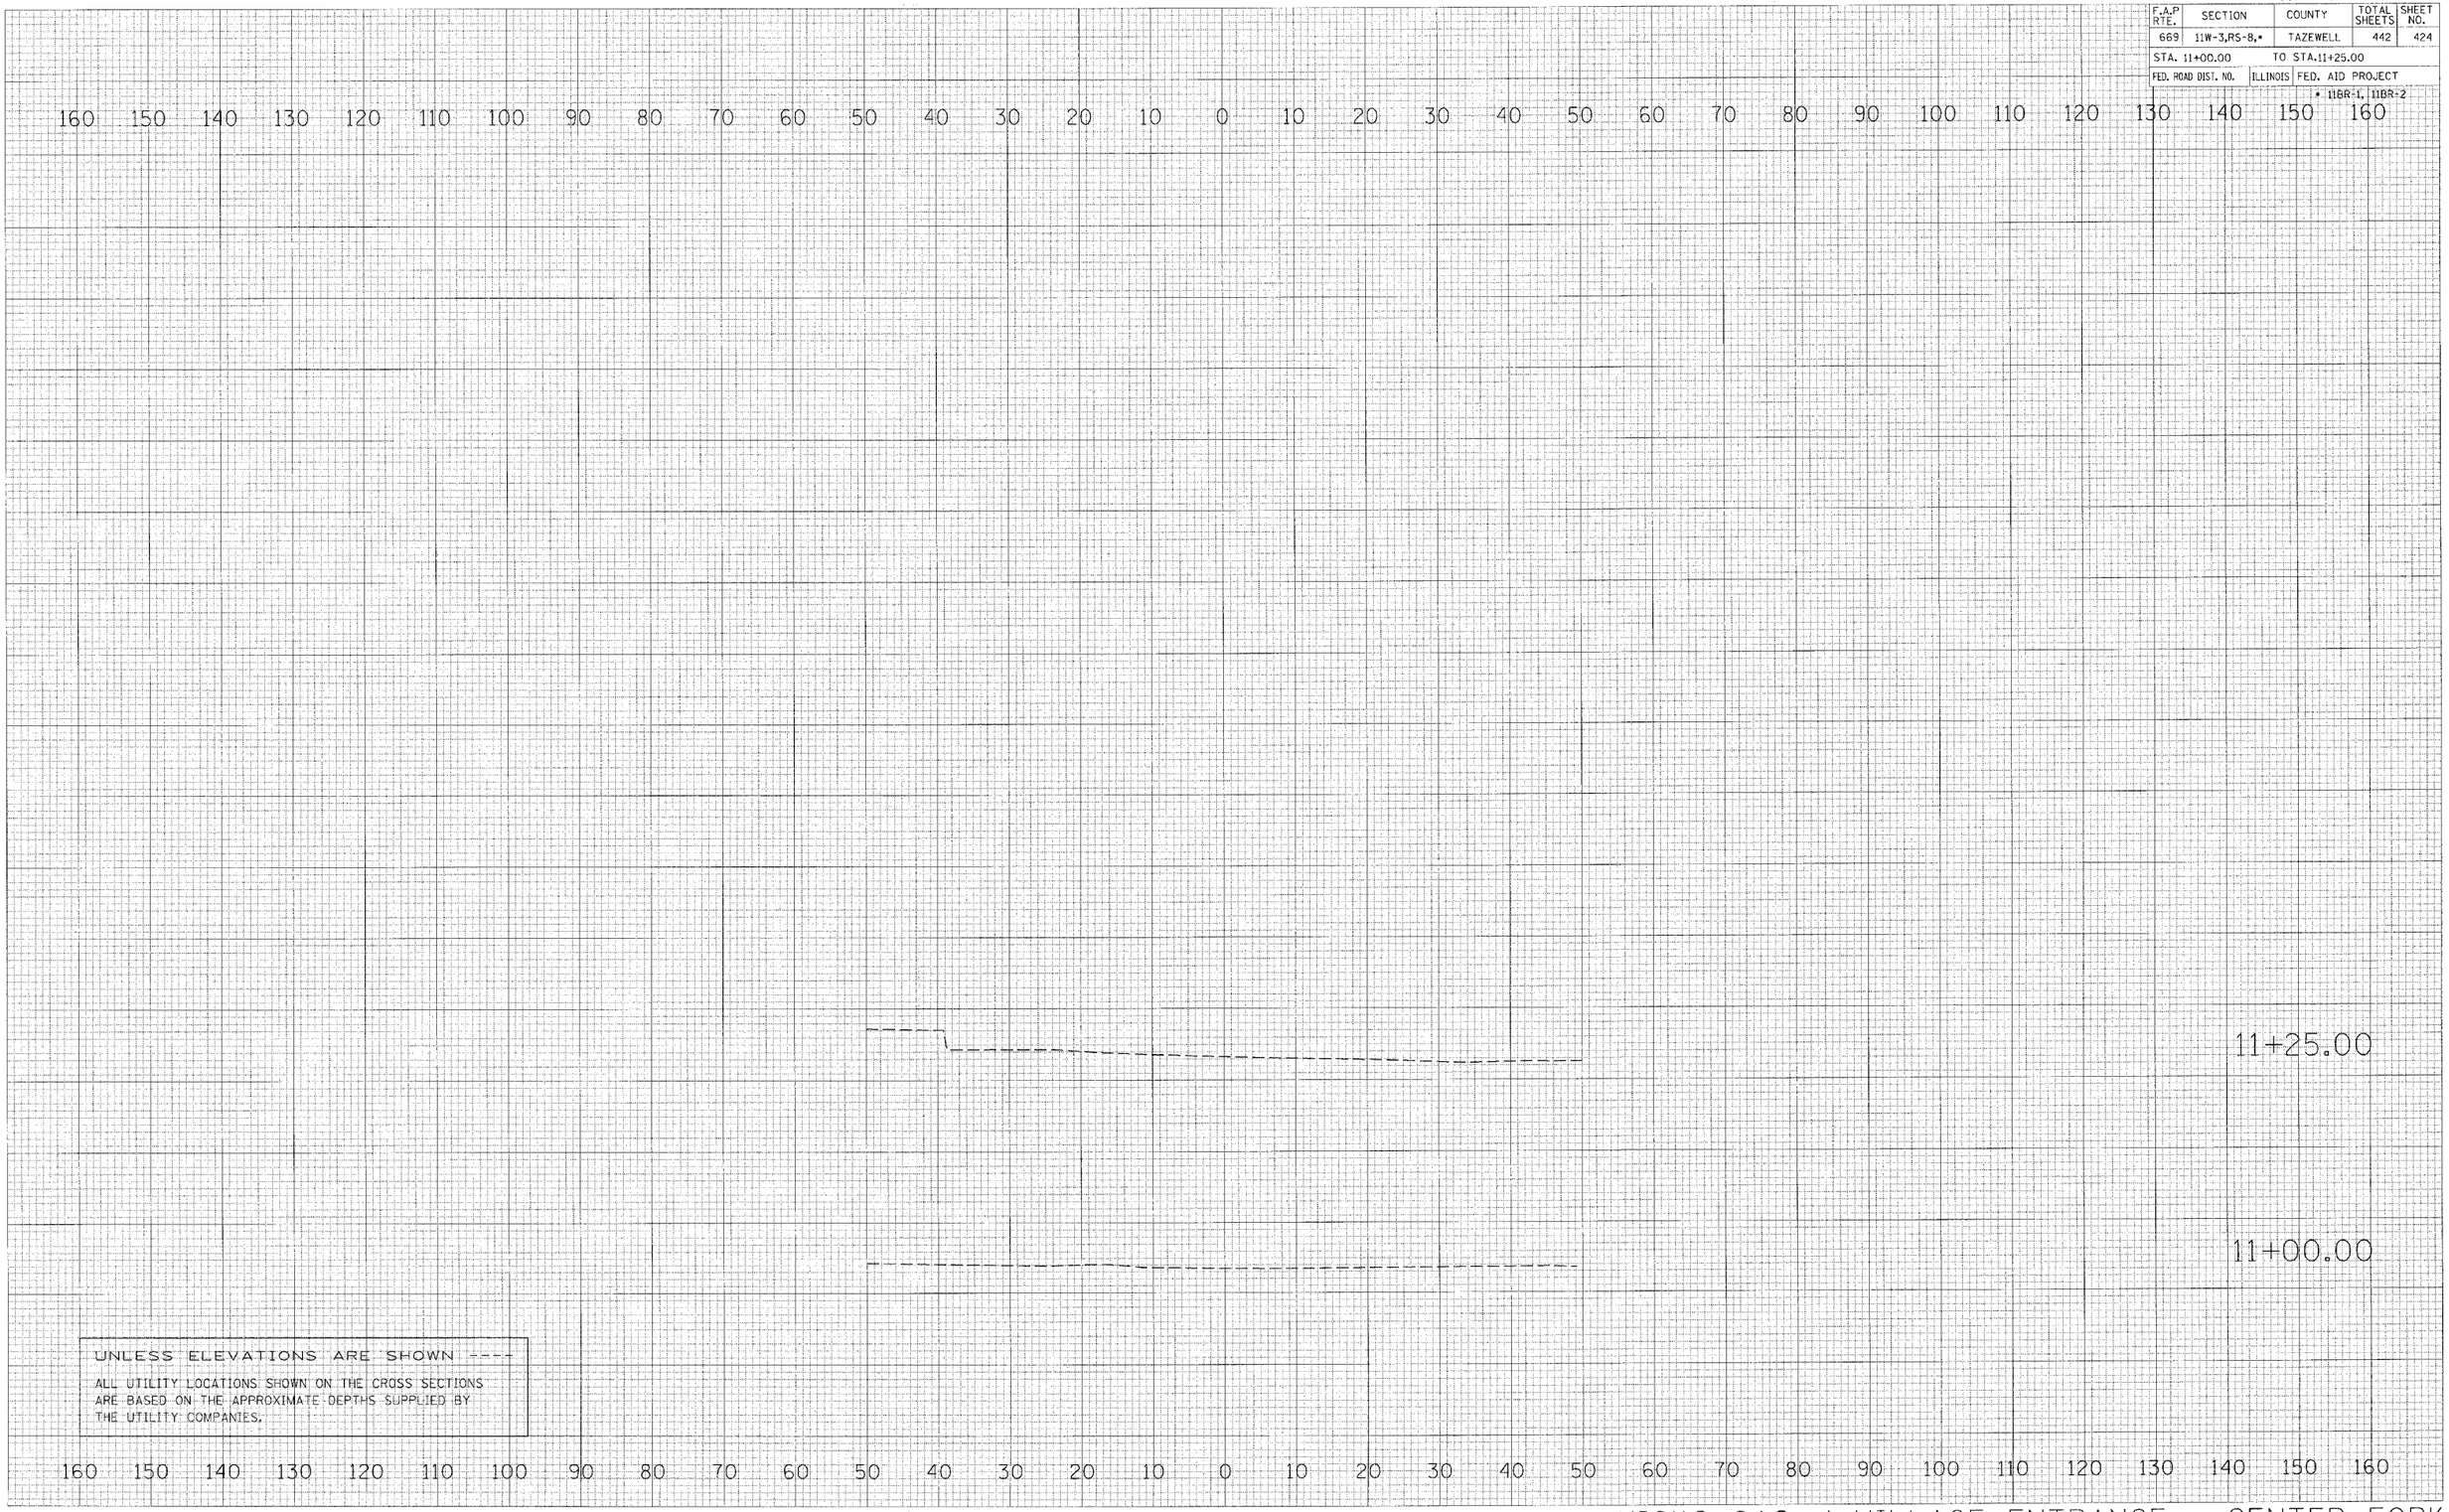

HICKS GAS / VILLAGE ENTRANCE - CENTER FORK

FINAL SURVEY | NOTE BOOK NO. | SURVEYED | PLOTTED | TEMPLATE | AREAS | AREAS CHECKED | BY | DATE

ORIGINAL SURVEY | NO. | SURVEYED | PLOTTED | AREAS | AREAS CHECKED | BY | DATE

PLOT DATE = 4/18/2006
FILE NAME = c:\projects\29mpekin\phase_II\sheets\village.dgn
PLOT SCALE = 10.0000 ' / IN.
USER NAME = shouphz