CONTRACT NO. 88804

F.A.P RTE.	SECTION	COUNTY	TOTAL SHEETS	SHEET NO.
669	11W-3,RS-8,*	TAZEWELL	442	434
STA. 10+39.09		TO STA. 10+49.60		
FED. ROAD DIST. NO.	ILLINOIS	FED. AID PROJECT		

* IIBR-1, IIBR-2

NOTE: STATIONS AND OFFSETS IN PARENTHESES ARE BASED OFF OF THE PROPOSED CENTERLINE OF IL RTE 29

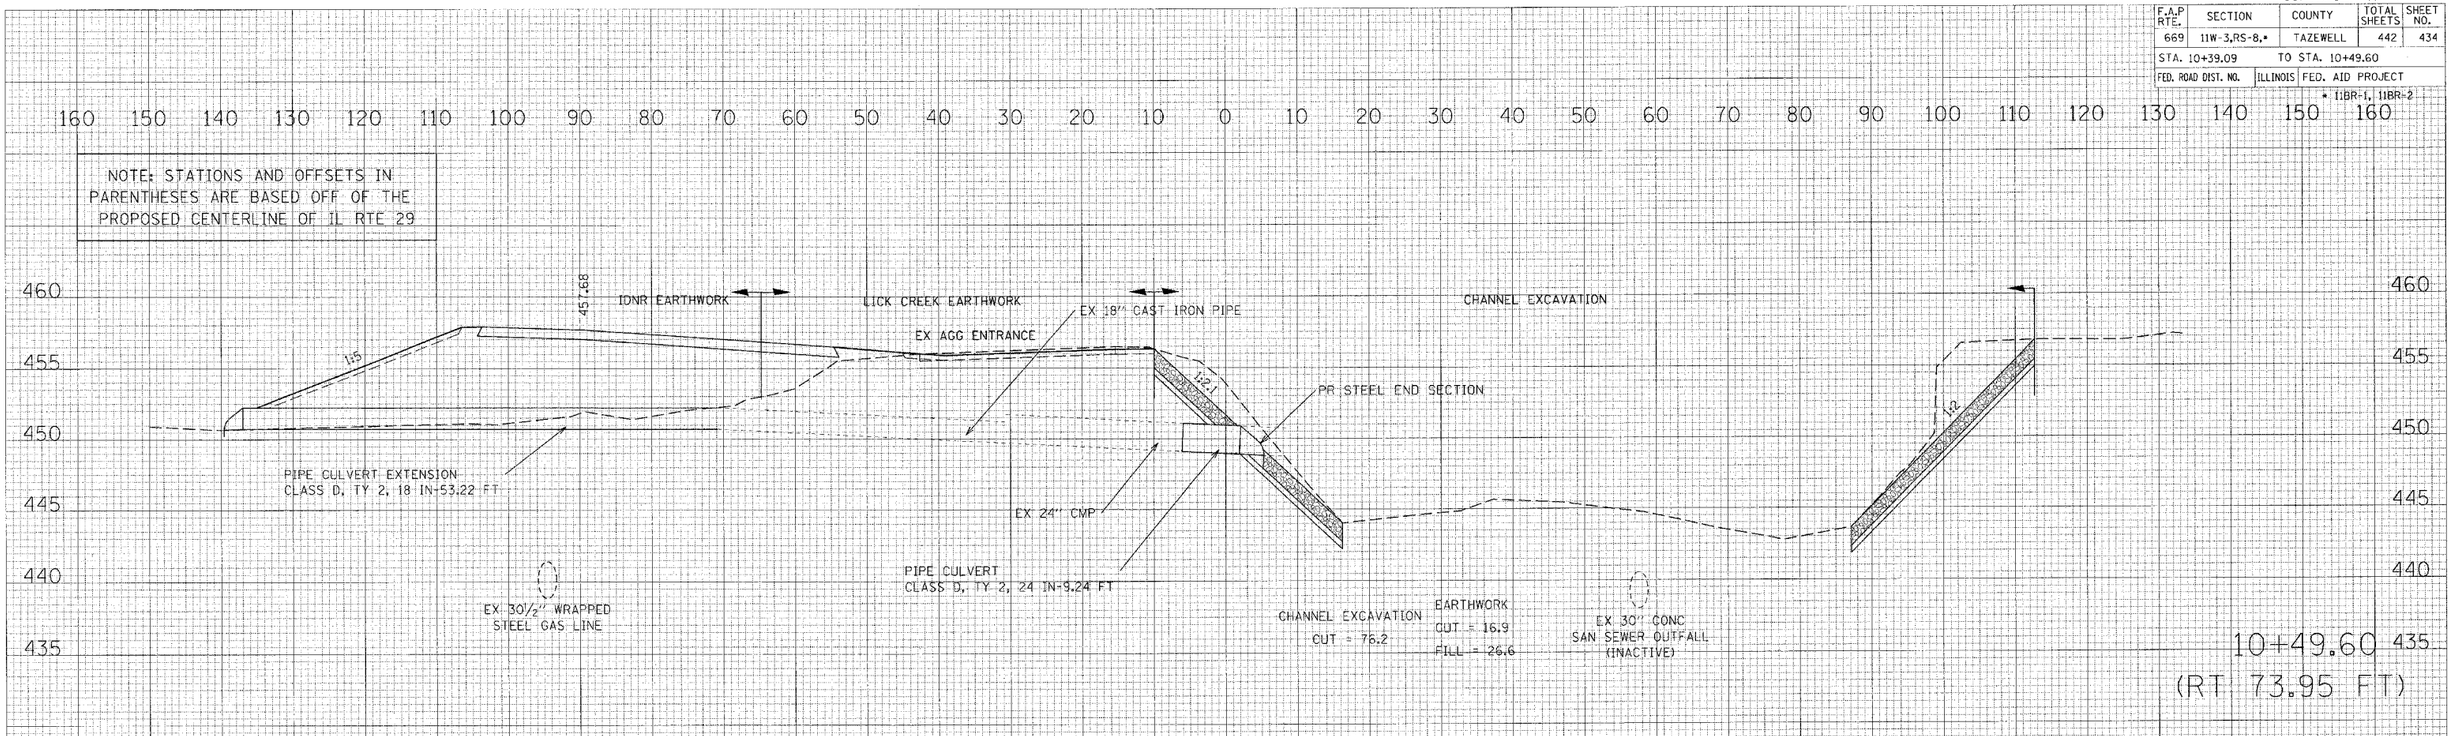

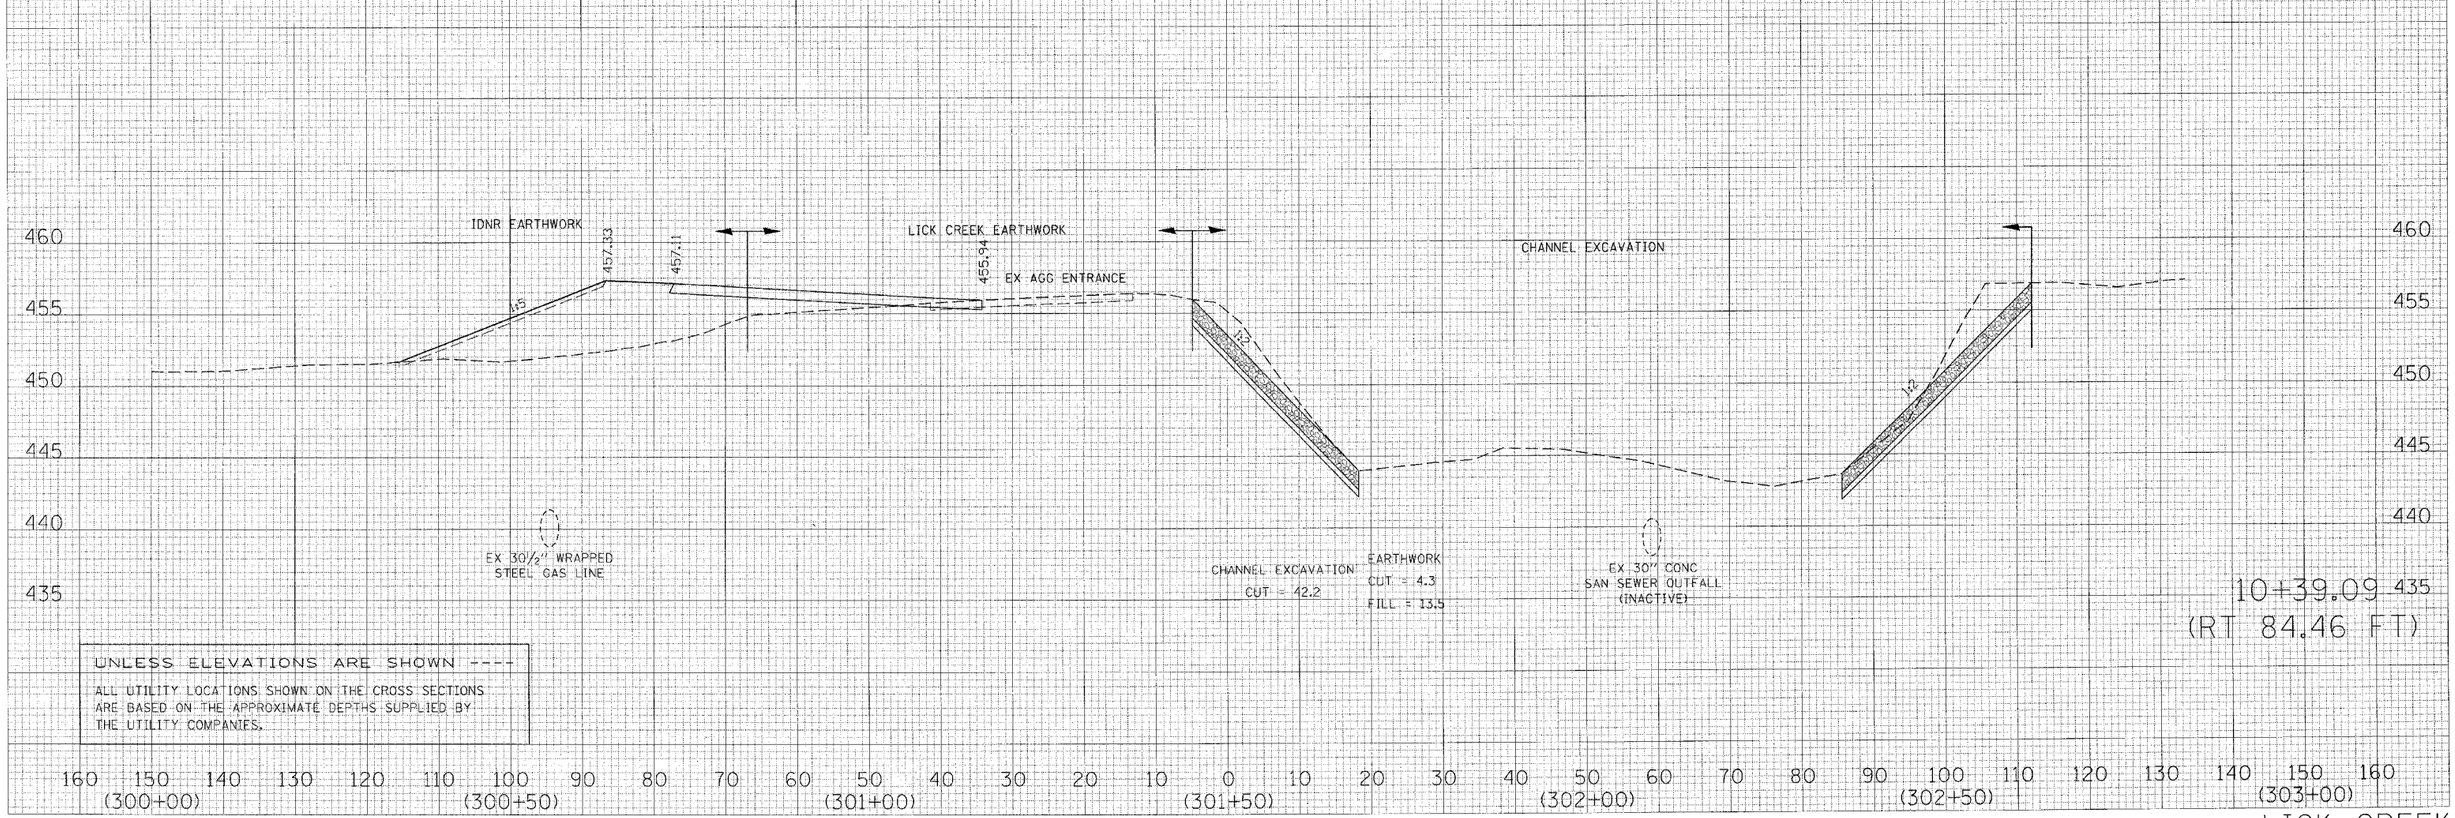

UNLESS ELEVATIONS ARE SHOWN ----

ALL UTILITY LOCATIONS SHOWN ON THE CROSS SECTIONS ARE BASED ON THE APPROXIMATE DEPTHS SUPPLIED BY THE UTILITY COMPANIES.

LICK CREEK

FINAL SURVEY | NOTE BOOK | NO. | SURVEYED | PLOTTED | TEMPLATE | AREAS | AREAS CHECKED | BY | DATE

ORIGINAL SURVEY | SURVEYED | PLOTTED | TEMPLATE | AREAS | AREAS CHECKED | BY | DATE

PLOT DATE = 4/18/2006
FILE NAME = u:\projects\29hopkins\phase_II\sheets\lickcrk.dgn
PLOT SCALE = 10.0000 ' / IN.
USER NAME = shoaphz