C.H.	SECTION	COUNTY	TOTAL SHEETS	SH NO
7	03-00016-00-BR	TAZEWELL	23	
STA. 100+00.00	TO STA. 104+00.00			
FED. ROAD DIST. NO.	ILLINOIS	CONTRACT NO. 89296		

CHARLES D. HERRMAN & JUDITH ANN HERRMAN
E½, NE 1/4, SEC 3, T. 23 N., R. 6 W., 3RD P.M.

HERBERT BECKER
SE¼, SEC 34, T. 24 N., R. 6 W., 3RD P.M.

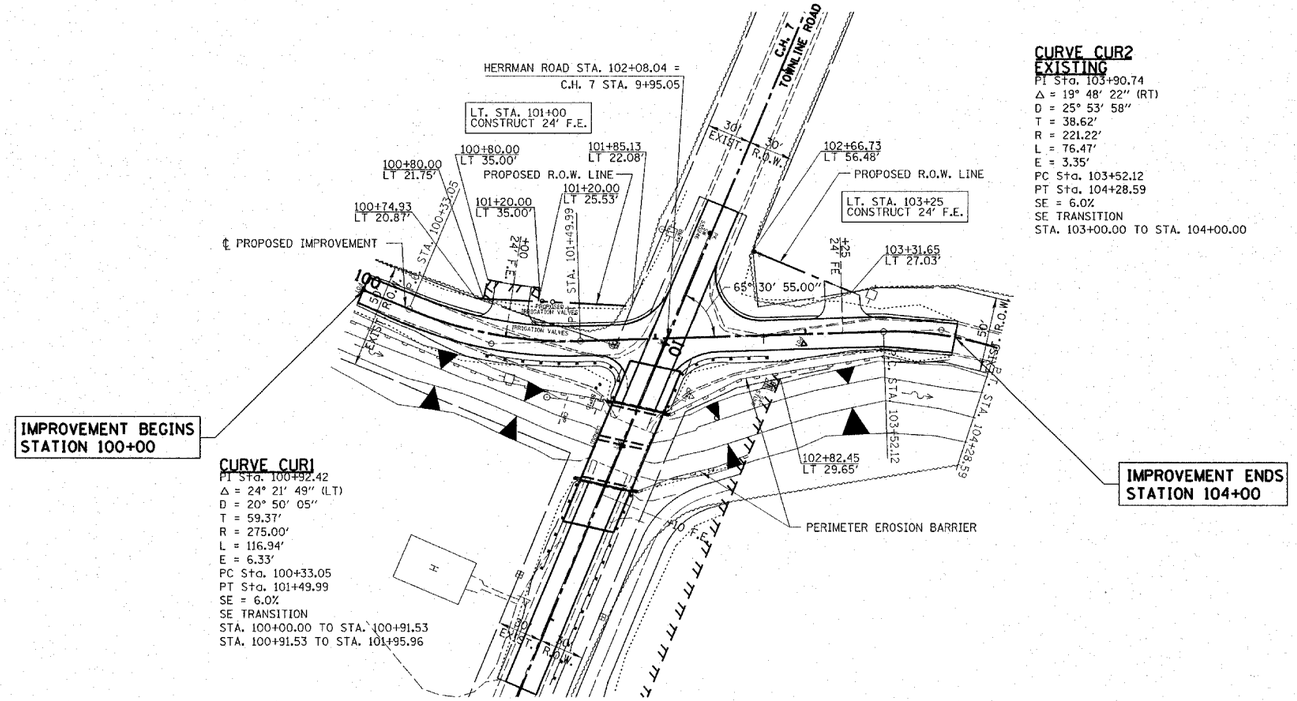

CURVE CUR1
PI Sta. 100+92.42
Δ = 24° 21' 49" (LT)
D = 20° 50' 05"
T = 59.37'
R = 275.00'
L = 116.94'
E = 6.33'
PC Sta. 100+33.05
PT Sta. 101+49.99
SE = 6.0%
SE TRANSITION
STA. 100+00.00 TO STA. 100+91.53
STA. 100+91.53 TO STA. 101+95.96

CURVE CUR2 EXISTING
PI Sta. 103+90.74
Δ = 19° 48' 22" (RT)
D = 25° 53' 58"
T = 38.62'
R = 221.22'
L = 76.47'
E = 3.35'
PC Sta. 103+52.12
PT Sta. 104+28.59
SE = 6.0%
SE TRANSITION
STA. 103+00.00 TO STA. 104+00.00

PERIMETER EROSION BARRIER
RT. STA. 100+00 TO STA. 101+70 = 170 FT
RT. STA. 102+10 TO STA. 104+00 = 190 FT
LT. M.L. STA. 10+60 TO STA. 10+90 = 180 FT
440 FT

0 50' 100'
GRAPHIC SCALE

E.H. HERRMAN
NW¼, SEC 2, T. 23 N., R. 6 W., 3RD P.M.

JANET M. FREED & CHARLES D. HERRMAN
SW¼, SEC 35, T. 24 N., R. 6 W., 3RD P.M.

PLAN
SURVEYED
DRAWN
PLOTTED
ALIGNMENT CHECKED
GRADES CHECKED
BY
NOTE BOOK
NO. SEE NOTES
DATE
BY
R.K.
R.K.
DGN#P22604
CADD FILE NAME
STRUCTURE NO(S) ENTERED
STRUCTURE NO(S) CHKD
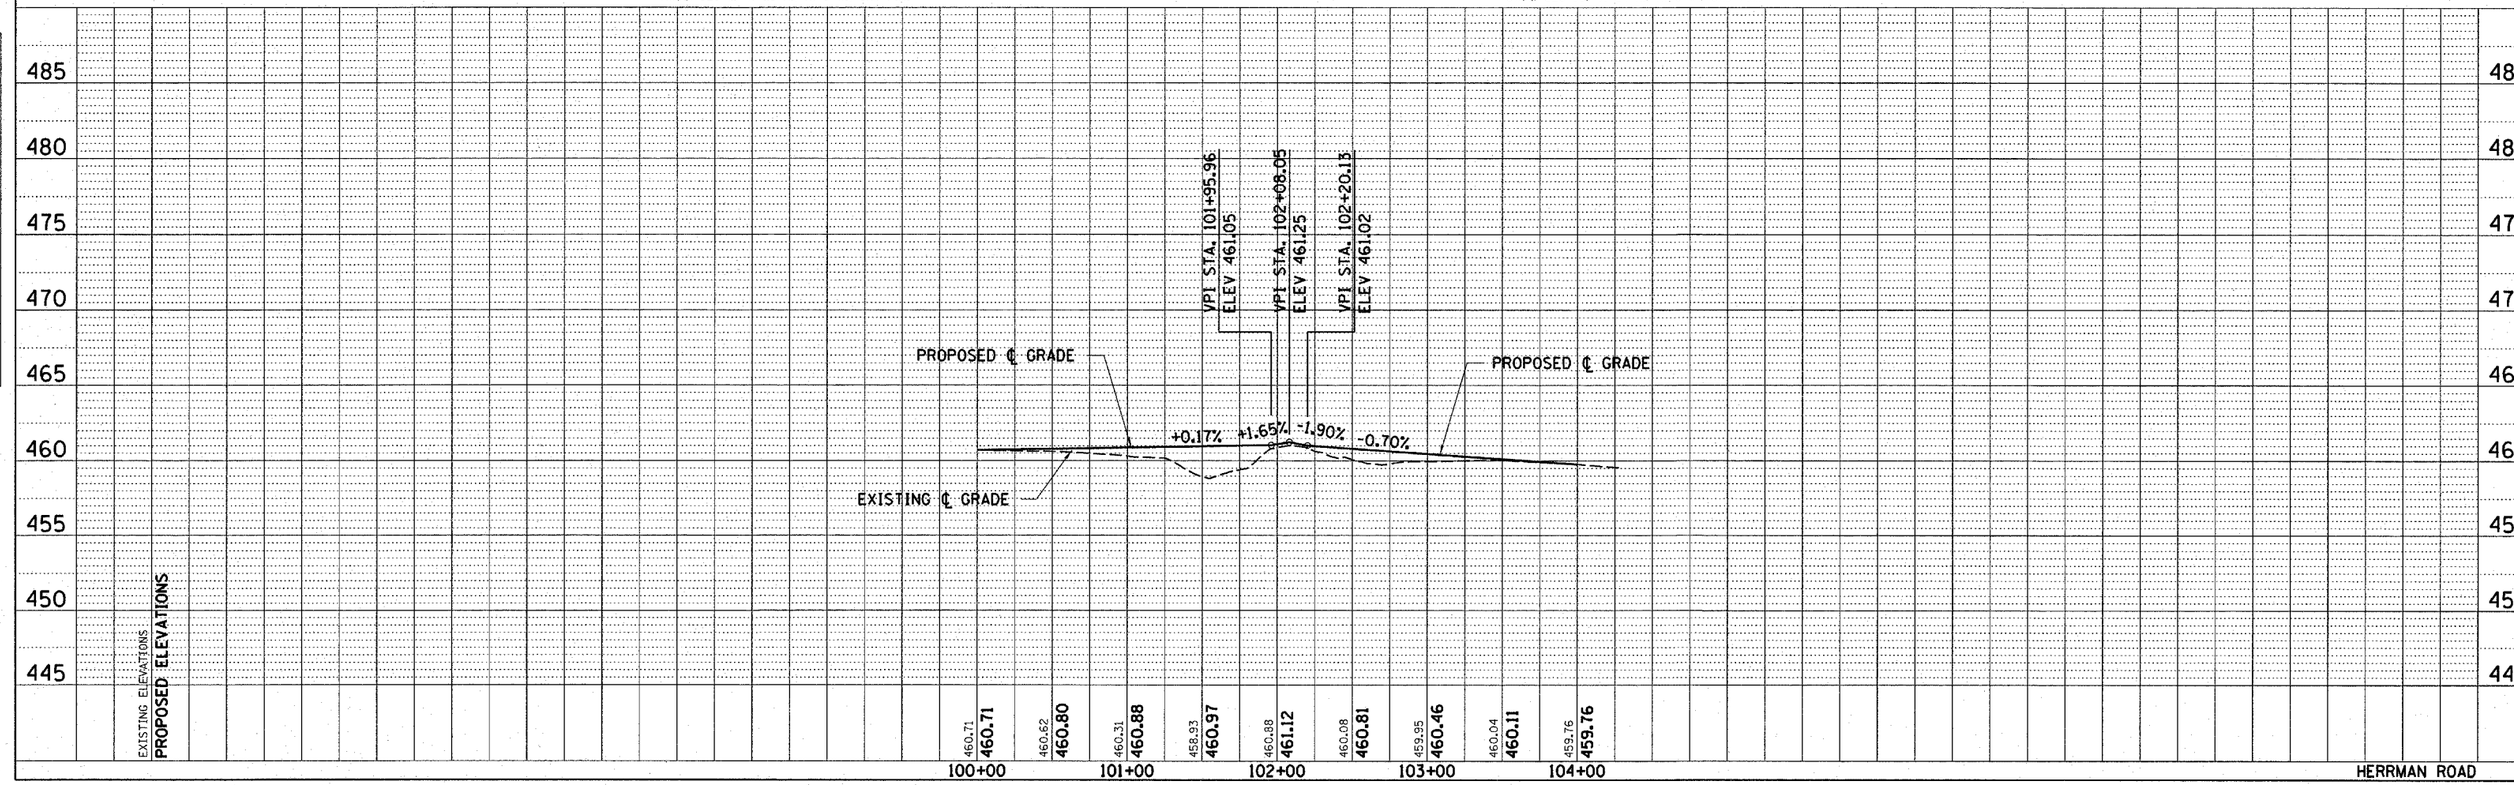
PROFILE
SURVEYED
DRAWN
PLOTTED
GRADES CHECKED
BY
NOTE BOOK
NO.
DATE
BY
STRUCTURE NO(S) CHKD