F.A.P RTE.	SECTION	COUNTY	TOTAL SHEETS	SHEET NO.
709	*	**	72	72

STA. 9+50.00 TO STA.

FED. ROAD DIST. NO. | ILLINOIS | FED. AID PROJECT

* 113(RS-5,BR) & 114RS-2
** CHAMPAIGN & VERMILION
CONTRACT NO. 90864

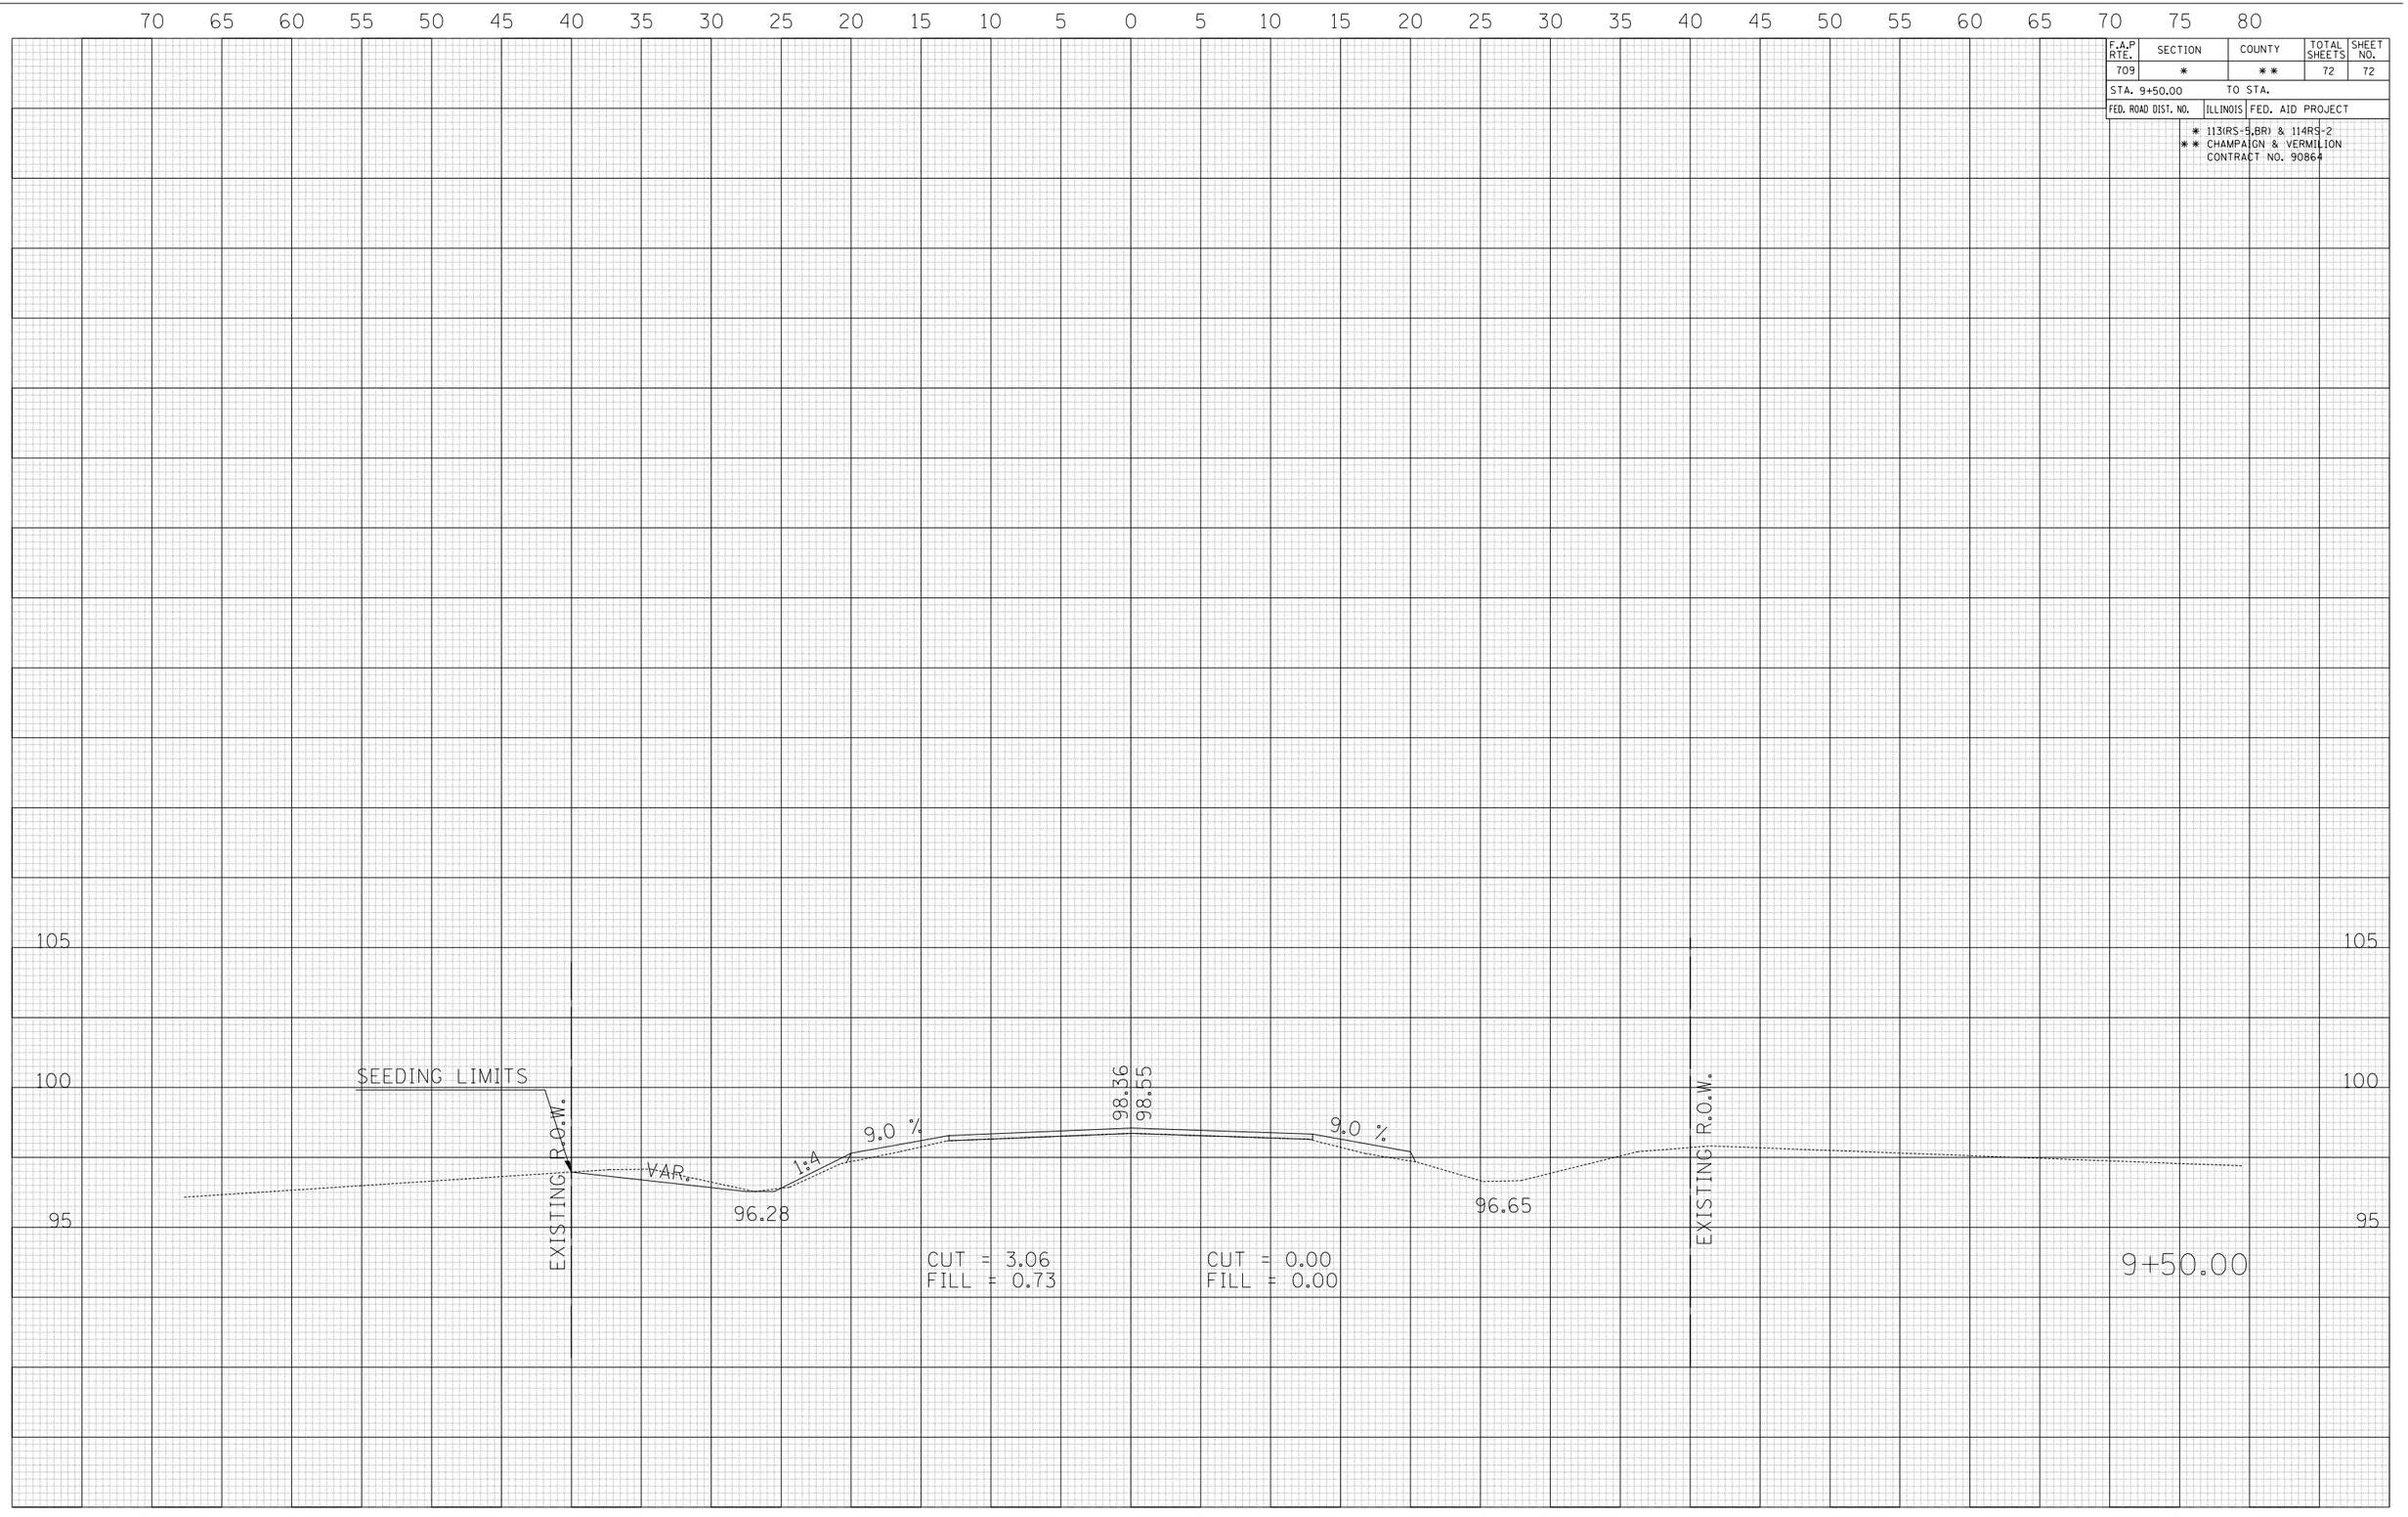

FINAL SURVEY	BY	DATE
SURVEYED		
PLOTTED		
TRAVERSE		
AREAS		
AREAS CHECKED		
NOTE BOOK NO.		

ORIGINAL SURVEY	BY	DATE
SURVEYED		
PLOTTED		
TRAVERSE		
AREAS		
AREAS CHECKED		
NOTE BOOK NO.		

2/28/2006
c:\projects\d50297\sheet136.dgn