93404

F.A. RTE.	SECTION	CITY	TOTAL SHEETS	SHEET NO.
*	***	SPRINGFIELD	34	7
STA. 41+00		TO STA. 46+00 **		
		ILLINOIS	FED. AID PROJECT **	

* N&W RAILROAD BIKE TRAIL
*** 99-P4001-00-BT
** TE-00D6(070)

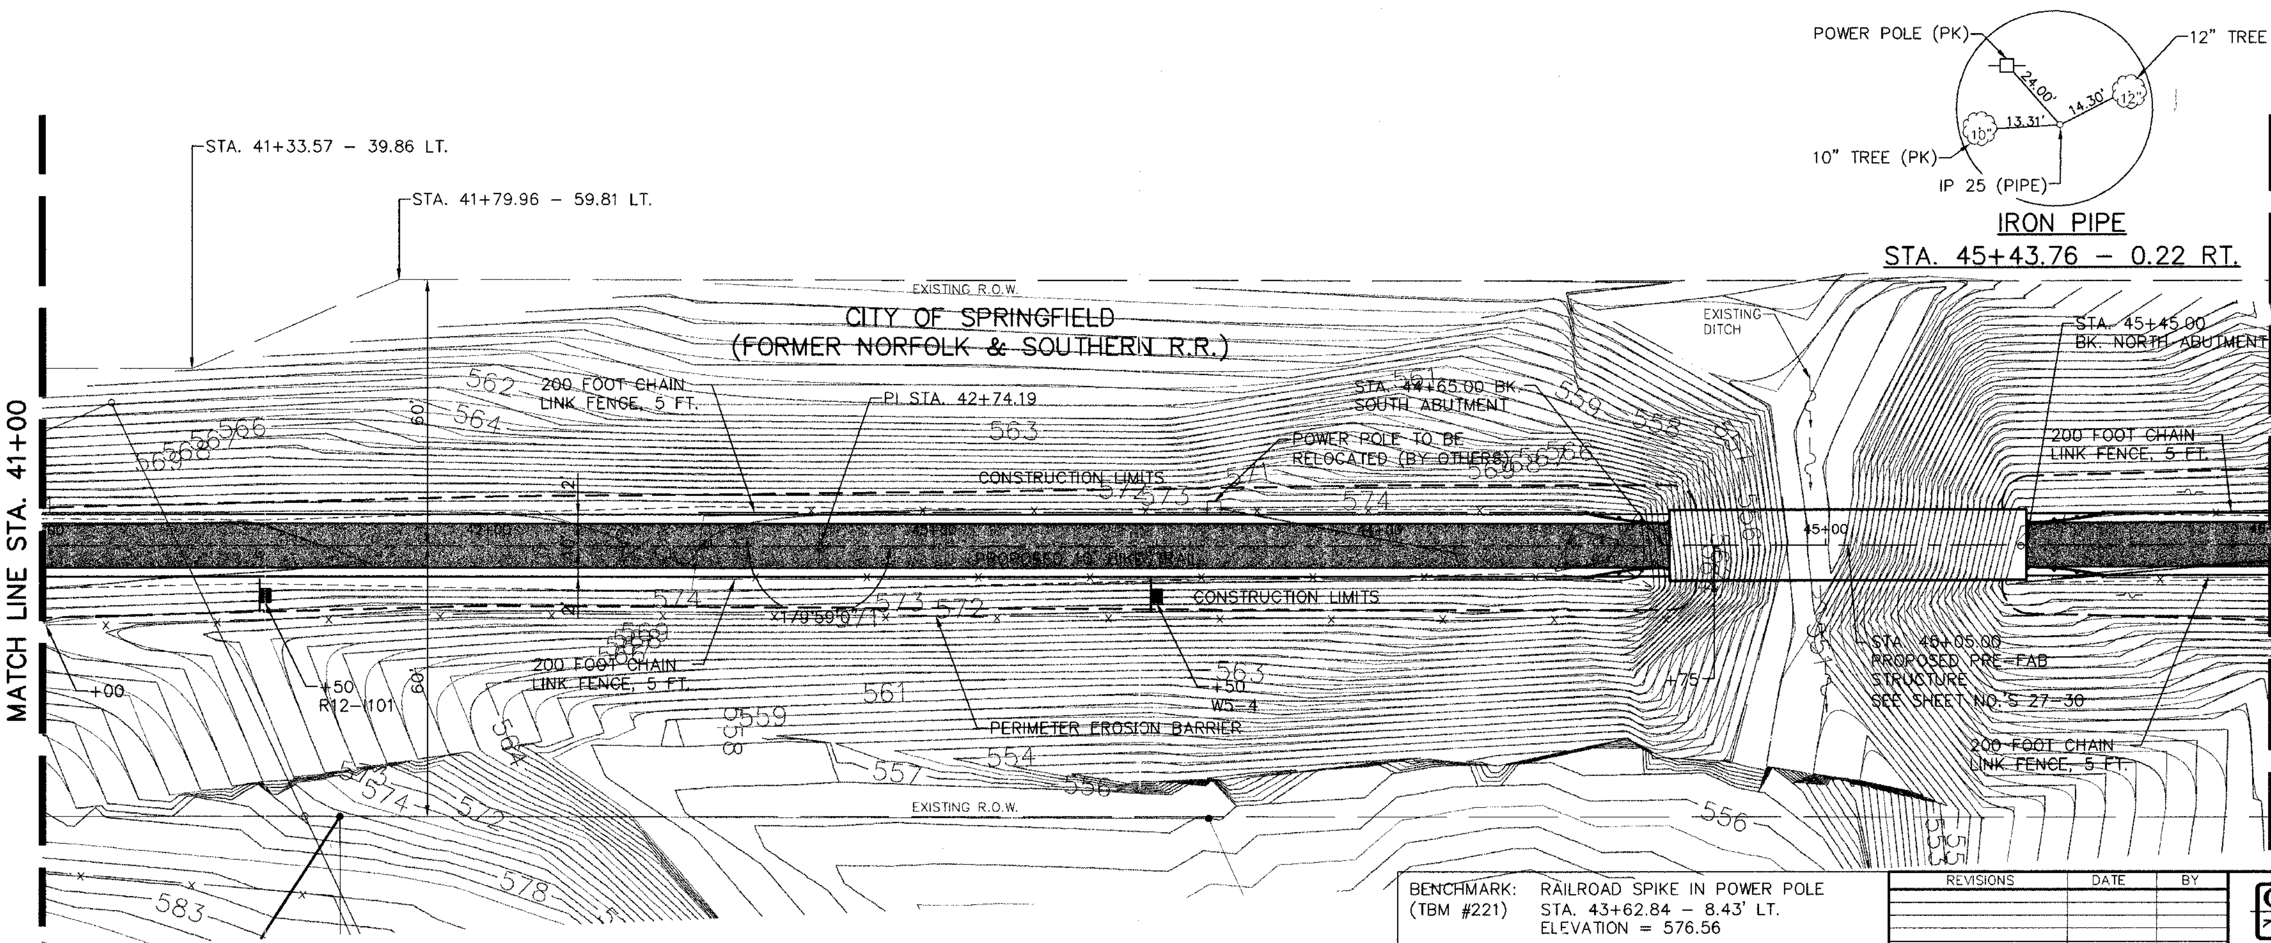

LEGEND

- BIKE TRAIL
- PROPOSED 6' & VARIABLE PERMANENT EASEMENT
- TREE REMOVAL
- PRELIMINARY SURVEY POINTS

HORIZ. 0 20 40 SCALE IN FEET

BENCHMARK: (TBM #221) RAILROAD SPIKE IN POWER POLE
STA. 43+62.84 - 8.43' LT.
ELEVATION = 576.56

REVISIONS	DATE	BY

GREENE & BRADFORD, INC. OF SPRINGFIELD
CONSULTING ENGINEERS
3501 CONSTITUTION DRIVE
SPRINGFIELD, ILLINOIS 62707
(217) 793-8844, (217) 793-6227 FAX

COMPUTER FILE NO. 99391PP07 - 20
PROJECT: 99-391

PLAN — NOTE BOOK, NO. — SURVEYED, PLOTTED, ALIGNMENT CHECKED, RT. OF WAY CHECKED, CADD FILE NAME — BY — DATE

PROFILE — NOTE BOOK, NO. — SURVEYED, PLOTTED, GRADES CHECKED, B.M. NOTED, STRUCTURE NOTAT'NS CH'KD — BY — DATE