F.A. RTE.	SECTION	CITY	TOTAL SHEETS	SHEET NO.
*	***	SPRINGFIELD	34	18
STA. 94+00		TO STA. 99+00		
	ILLINOIS	FED. AID PROJECT		

* N&W RAILROAD BIKE TRAIL
*** 99-P4001-00-BT
** TE-00D6(070)

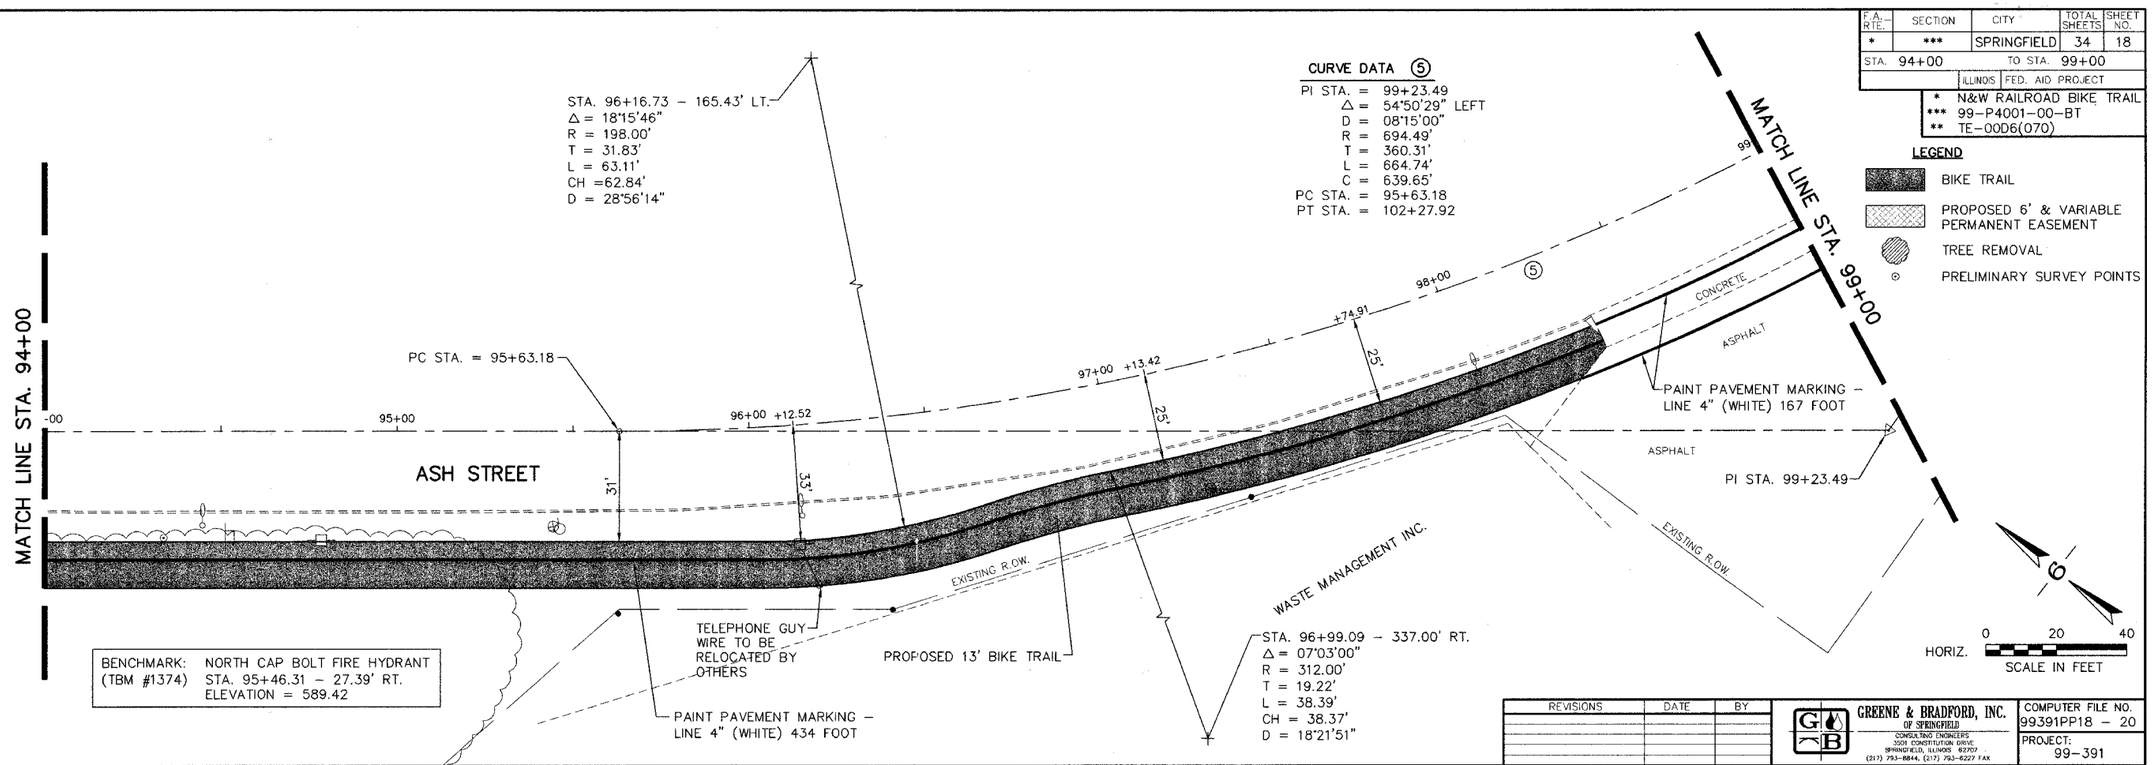

LEGEND

- BIKE TRAIL
- PROPOSED 6' & VARIABLE PERMANENT EASEMENT
- TREE REMOVAL
- PRELIMINARY SURVEY POINTS

REVISIONS	DATE	BY

GREENE & BRADFORD, INC.
OF SPRINGFIELD
CONSULTING ENGINEERS
1501 CONSTITUTION DRIVE
SPRINGFIELD, ILLINOIS 62707
(217) 793-8844, (217) 793-6227 FAX
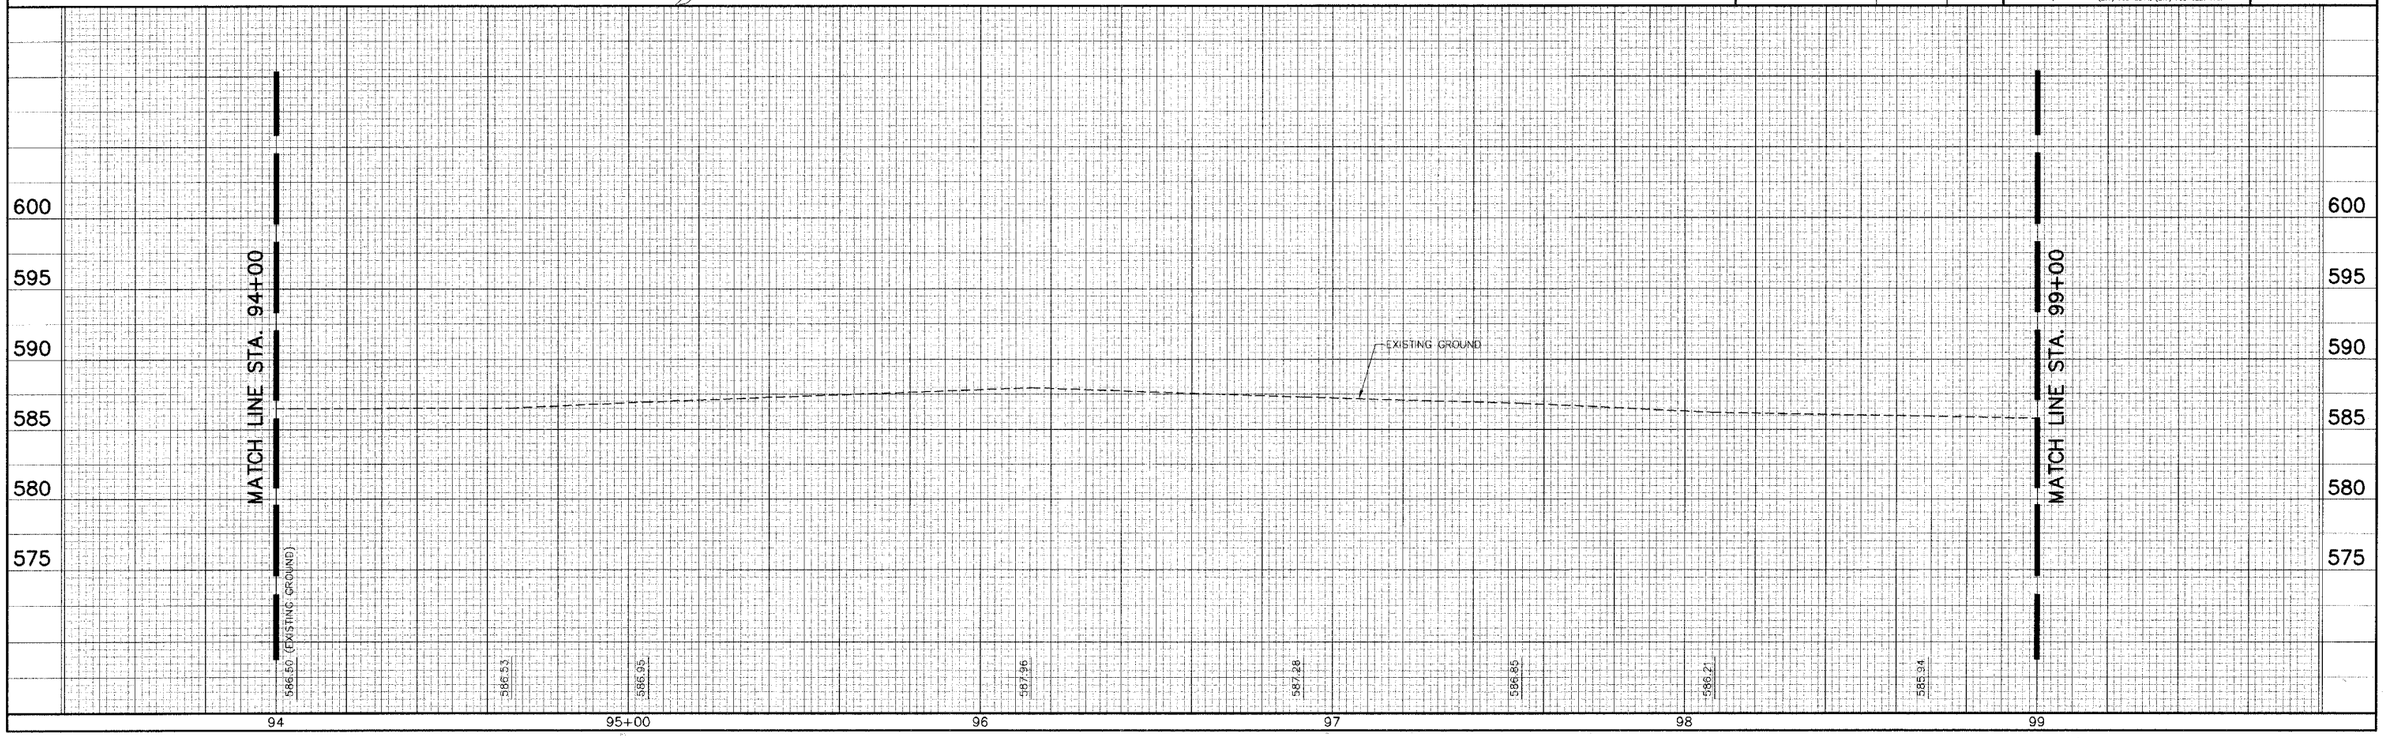
COMPUTER FILE NO. 99391PP18 – 20
PROJECT: 99-391