93404

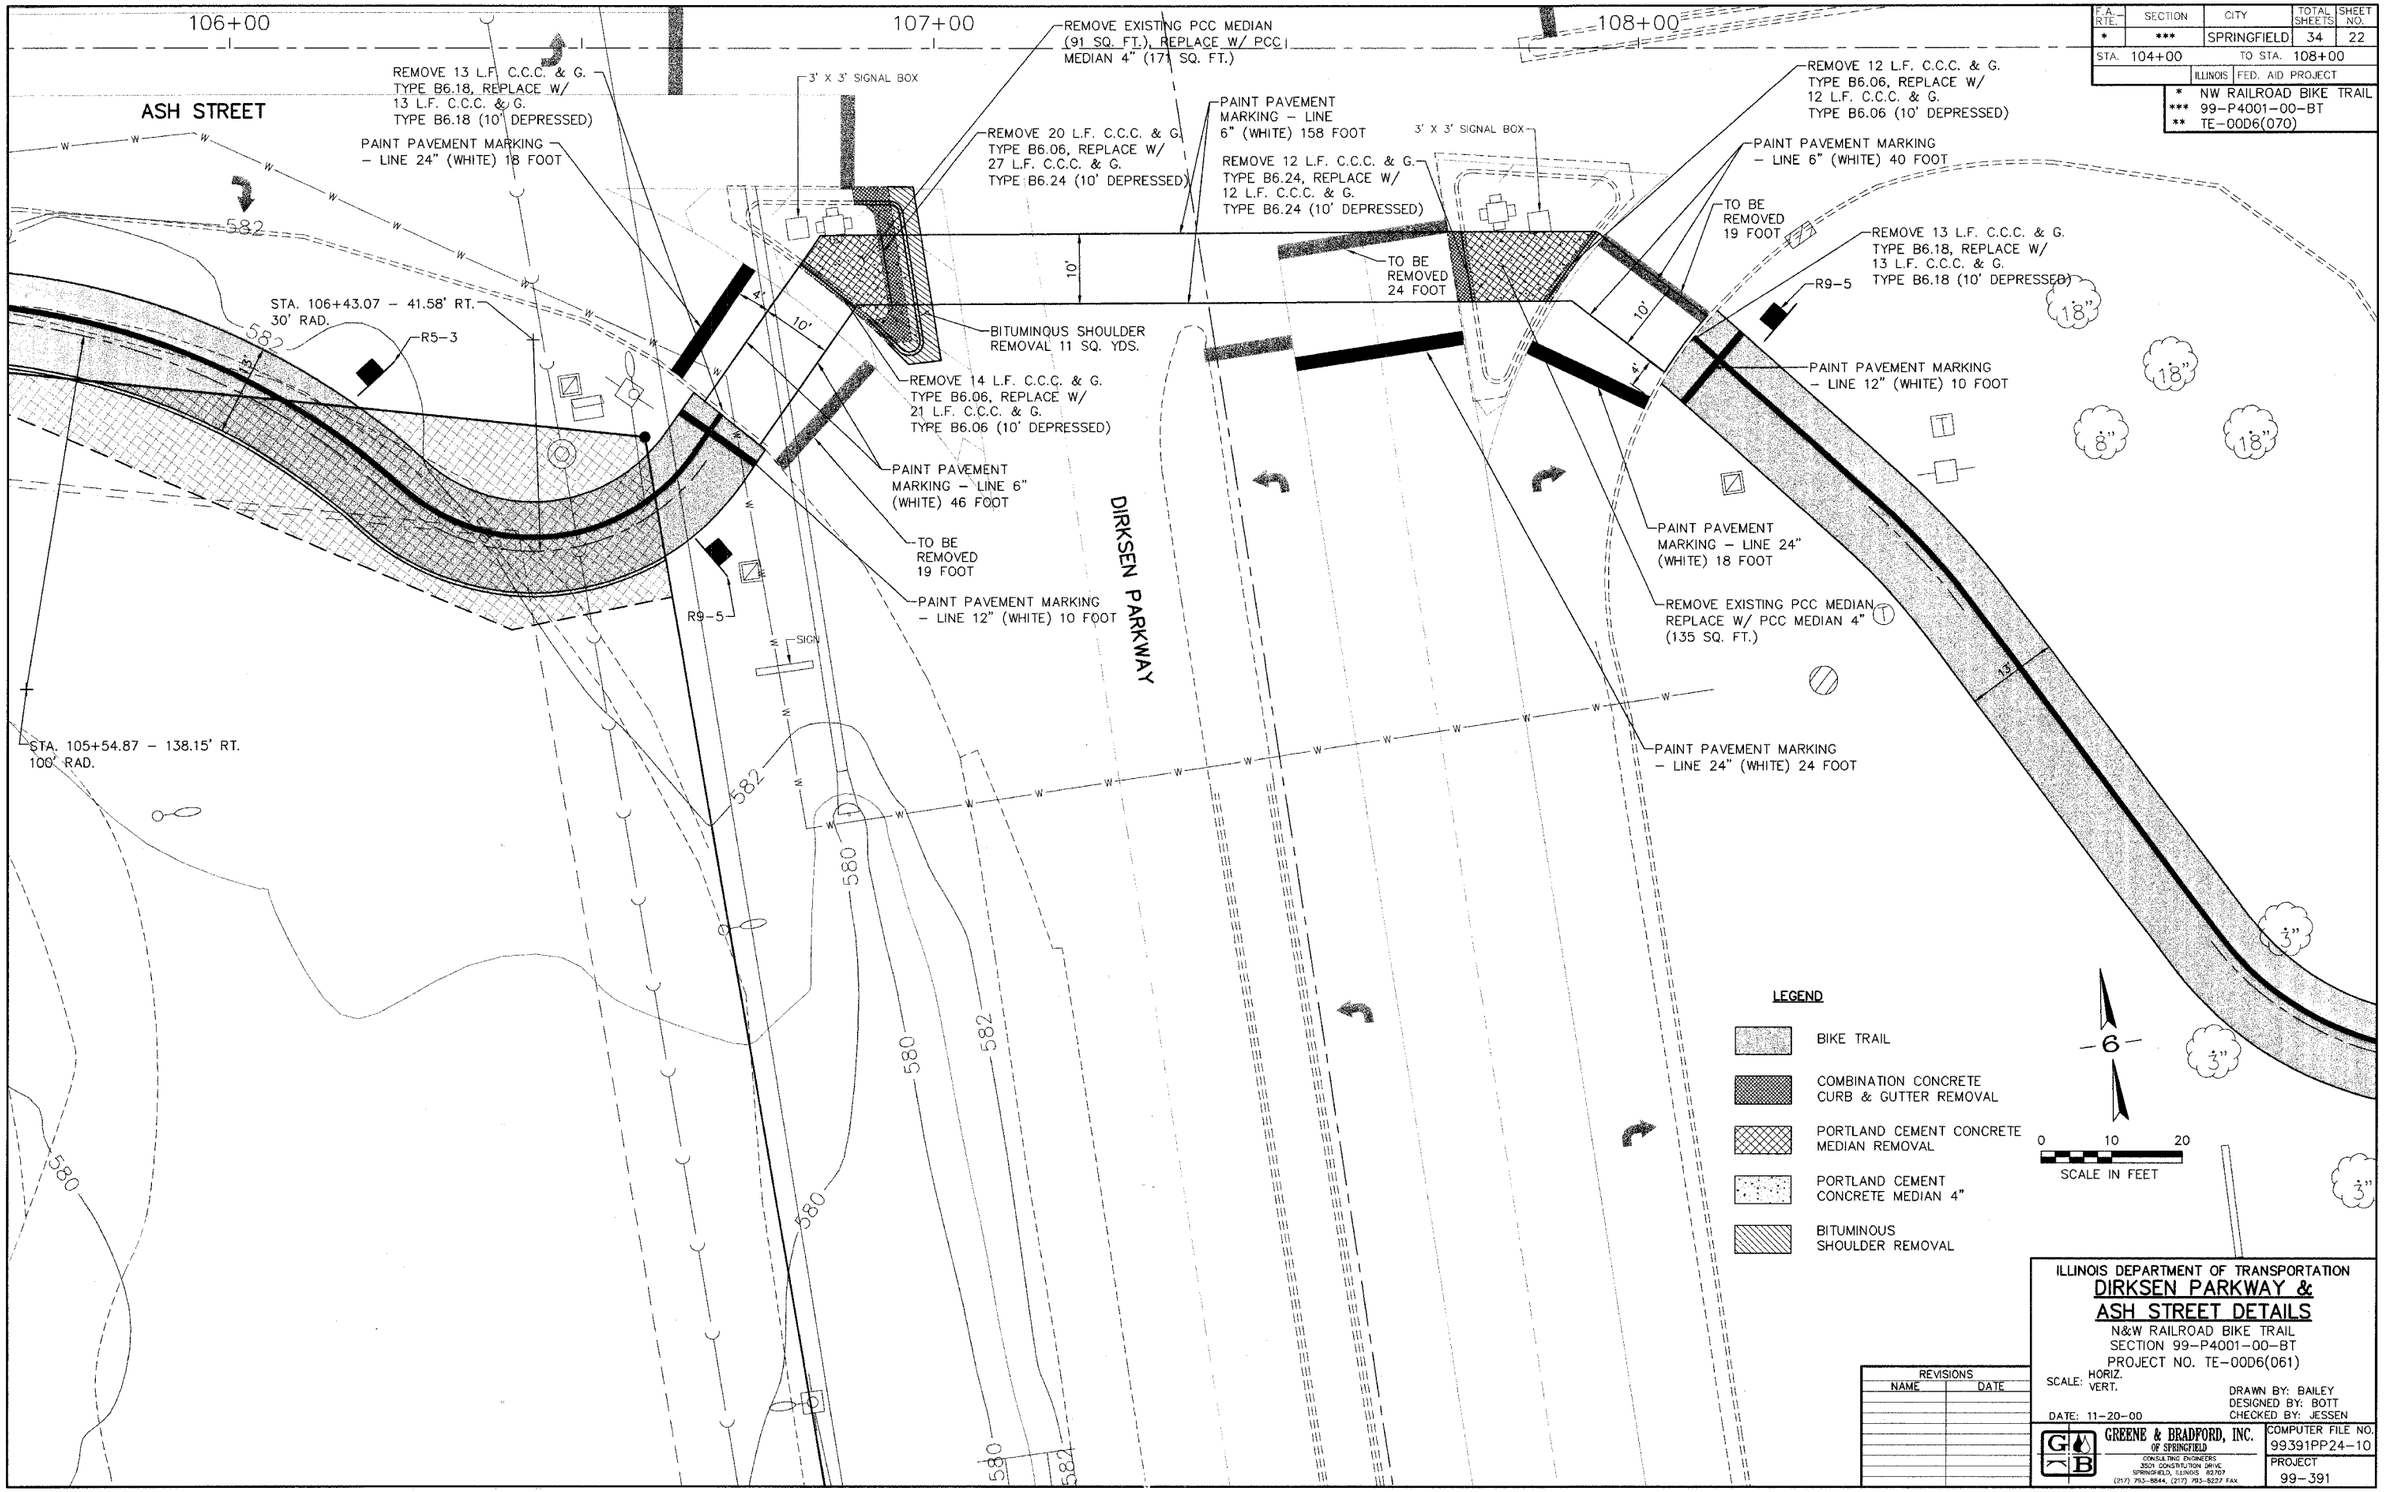

F.A. RTE.	SECTION	CITY	TOTAL SHEETS	SHEET NO.
*	***	SPRINGFIELD	34	22
STA. 104+00		TO STA. 108+00		
	ILLINOIS	FED. AID PROJECT		

* NW RAILROAD BIKE TRAIL
*** 99-P4001-00-BT
** TE-00D6(070)

PLAN: SURVEYED / PLOTTED / ALIGNMENT CHECKED / RT. OF WAY CHECKED / CADD FILE NAME / NOTE BOOK NO. / BY / DATE

PROFILE: SURVEYED / PLOTTED / GRADES CHECKED / B.M. NOTED / STRUCTURE NOTAT'NS CH'KD / NOTE BOOK NO. / BY / DATE

ILLINOIS DEPARTMENT OF TRANSPORTATION

DIRKSEN PARKWAY & ASH STREET DETAILS

N&W RAILROAD BIKE TRAIL
SECTION 99-P4001-00-BT
PROJECT NO. TE-00D6(061)

SCALE: HORIZ. VERT.

DATE: 11-20-00

DRAWN BY: BAILEY
DESIGNED BY: BOTT
CHECKED BY: JESSEN

REVISIONS	
NAME	DATE

GREENE & BRADFORD, INC. OF SPRINGFIELD
CONSULTING ENGINEERS
3501 CONSTITUTION DRIVE
SPRINGFIELD, ILLINOIS 62707
(217) 793-8844, (217) 793-8227 FAX

COMPUTER FILE NO. 99391PP24-10

PROJECT 99-391

BUNN PARK TO LOST BRIDGE TRAIL / SPRINGFIELD PARK DISTRICT