F.A. RTE.	SECTION	CITY	TOTAL SHEETS	SHEET NO.
*	***	SPRINGFIELD	34	25
STA. 100+00		TO STA. 106+00 **		
	ILLINOIS	FED. AID PROJECT		

* N&W RAILROAD BIKE TRAIL
*** 99-P4001-00-BT
** TE-00D6(070)

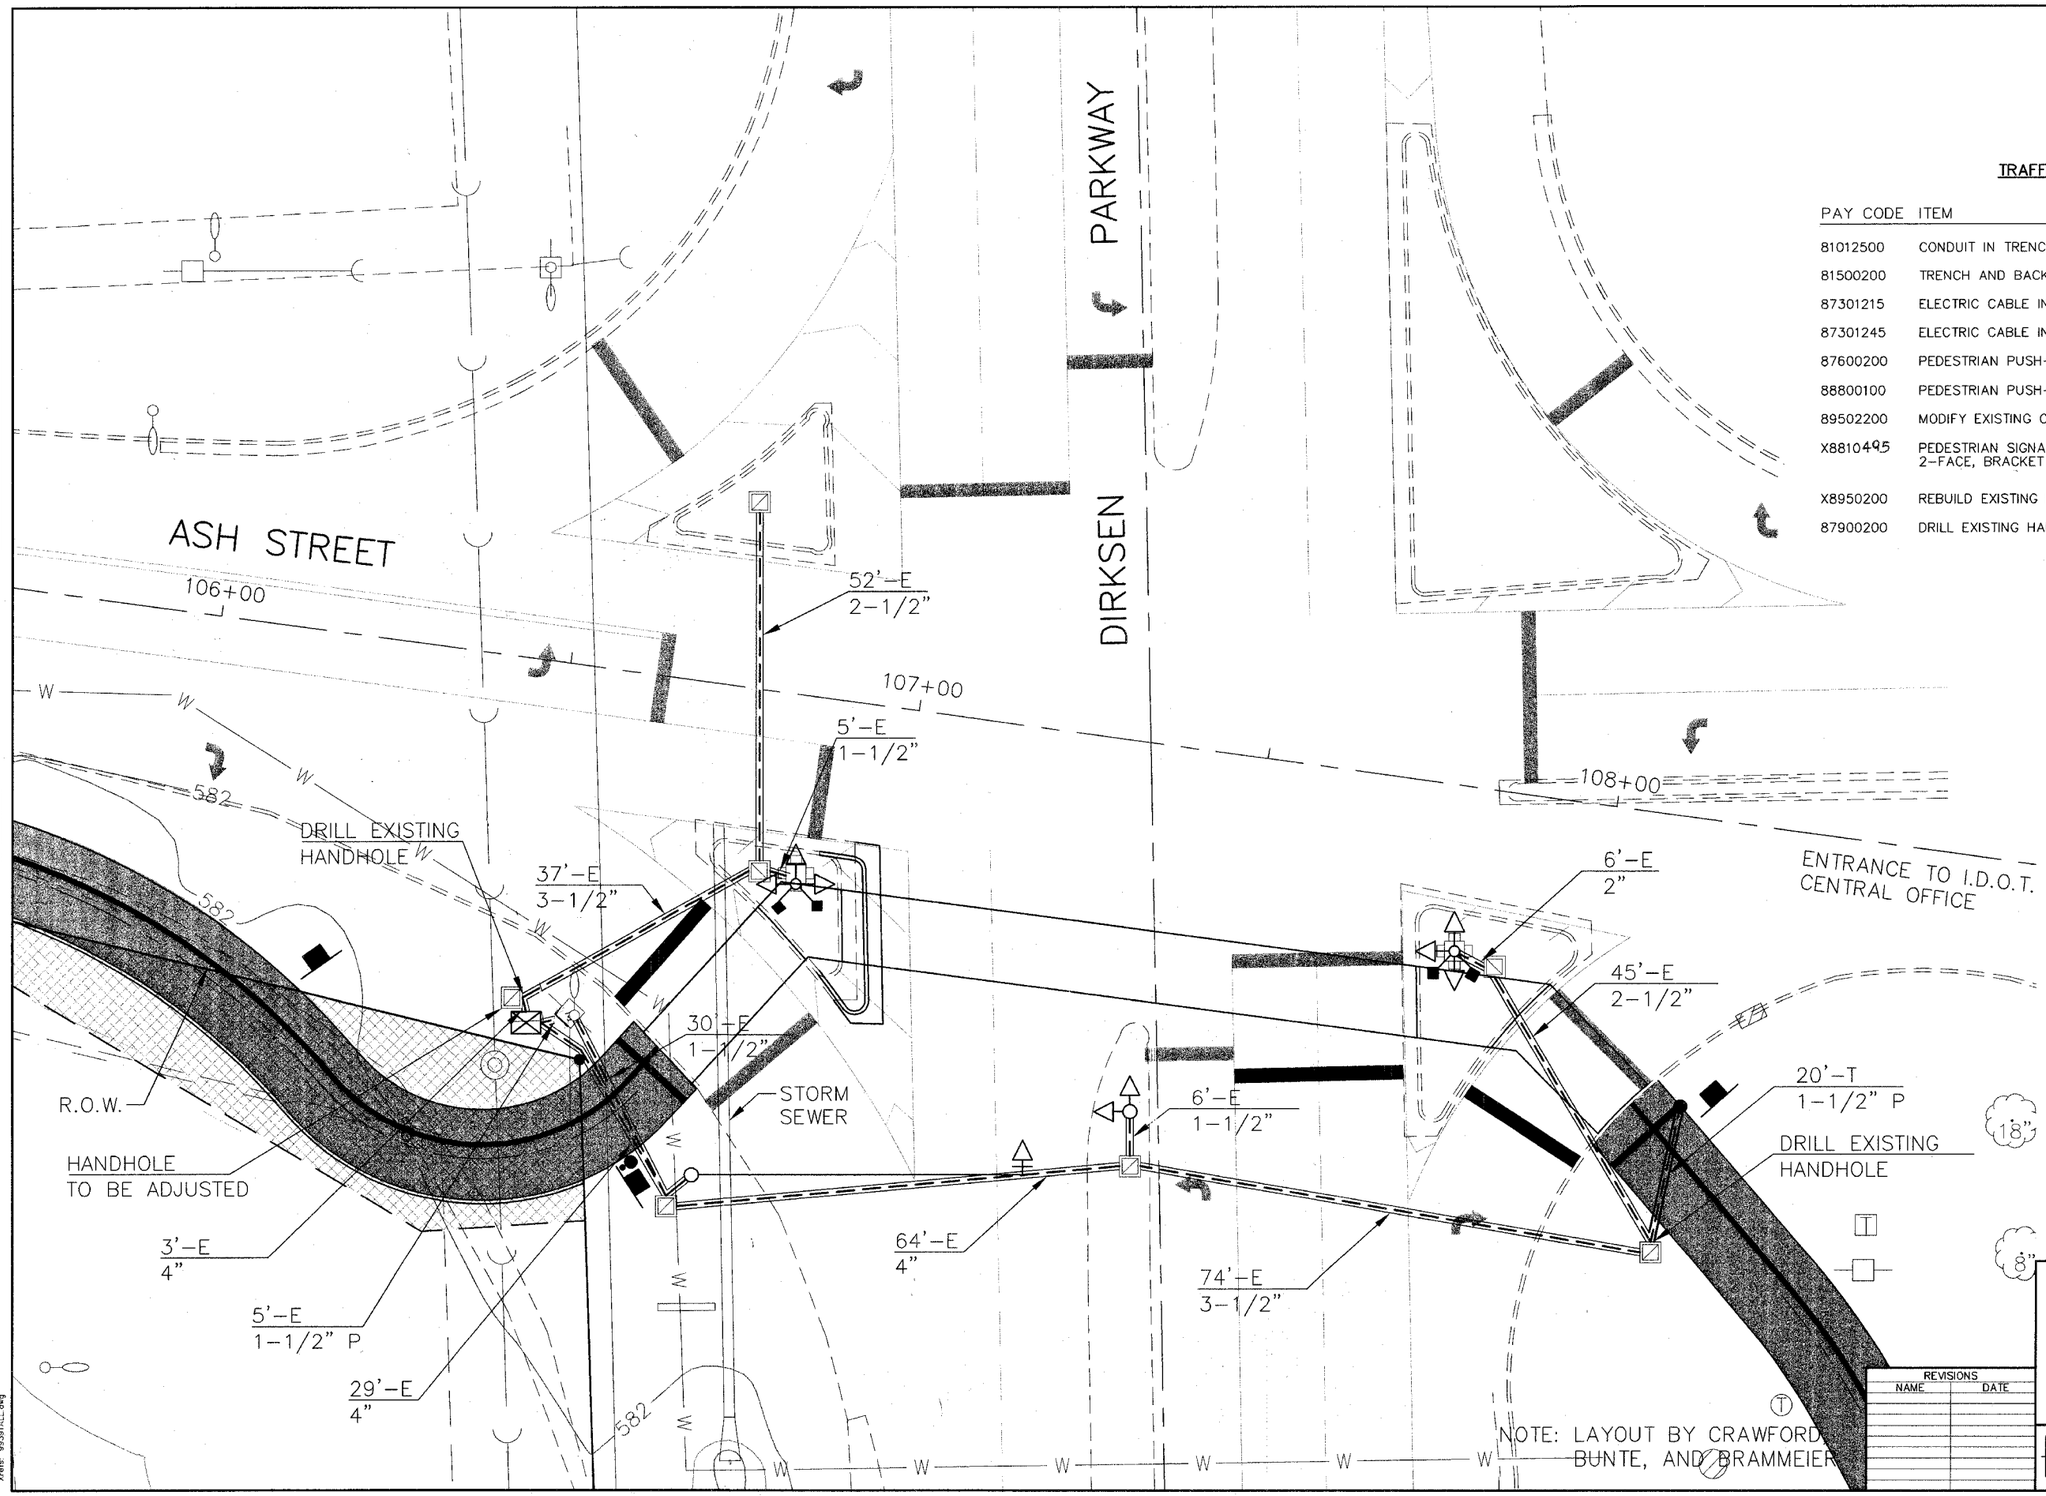

TRAFFIC SIGNAL QUANITIES

PAY CODE	ITEM	QTY.	UNIT
81012500	CONDUIT IN TRENCH 1-1/2" DIA., PVC	27	FOOT
81500200	TRENCH AND BACKFILL FOR ELECTRICAL WORK	27	FOOT
87301215	ELECTRIC CABLE IN CONDUIT, SIGNAL NO. 14 2C	240	FOOT
87301245	ELECTRIC CABLE IN CONDUIT, SIGNAL NO. 14 5C	342	FOOT
87600200	PEDESTRIAN PUSH-BUTTON POST TYPE 2	2	EACH
88800100	PEDESTRIAN PUSH-BUTTON	2	EACH
89502200	MODIFY EXISTING CONTROLLER	1	EACH
X8810495	PEDESTRIAN SIGNAL HEAD, POLYCARBONATE, LED 2-FACE, BRACKET MOUNTED	2	EACH
X8950200	REBUILD EXISTING HANDHOLE	1	EACH
87900200	DRILL EXISTING HANDHOLE	2	EACH

N

0 10 20
SCALE IN FEET

PLAN		BY	DATE
NOTE BOOK NO.	SURVEYED / PLOTTED / ALIGNMENT CHECKED / RT. OF WAY CHECKED / GRID FILE NAME		

PROFILE		BY	DATE
NOTE BOOK NO.	SURVEYED / PLOTTED / GRADES CHECKED / B.M. NOTED / STRUCTURE NOTATIONS CHKD		

ILLINOIS DEPARTMENT OF TRANSPORTATION

SIGNAL DETAILS

N&W RAILROAD BIKE TRAIL
SECTION 99-P4001-00-BT
PROJECT NO. TE-00D6(061)

SCALE: 1:20
DATE: 12-02-02

DRAWN BY: McGAVA
DESIGNED BY: BOTT
CHECKED BY: JESSEN

REVISIONS	
NAME	DATE

GREENE & BRADFORD, INC. OF SPRINGFIELD
CONSULTING ENGINEERS
3501 CONSTITUTION DRIVE
SPRINGFIELD, ILLINOIS 62707
(217) 793-8844, (217) 793-8227 FAX

COMPUTER FILE NO 99391SD - 10
PROJECT 99-391

BUNN PARK TO LOST BRIDGE TRAIL / SPRINGFIELD PARK DISTRICT

mchafield J:\99391\DRAWINGS\99391SD.dwg Mon, 01/16/2006 10:49am
Plot Scale: 99391ALL.cfg