93413

F.A.U. RTE.	SECTION	COUNTY	TOTAL SHEETS	SHEET NO.
7814	05-00186-01-PV	ADAMS	78	71

STA. _____ TO STA. _____

FED. ROAD DIST. NO. _ | ILLINOIS | FED. AID PROJECT

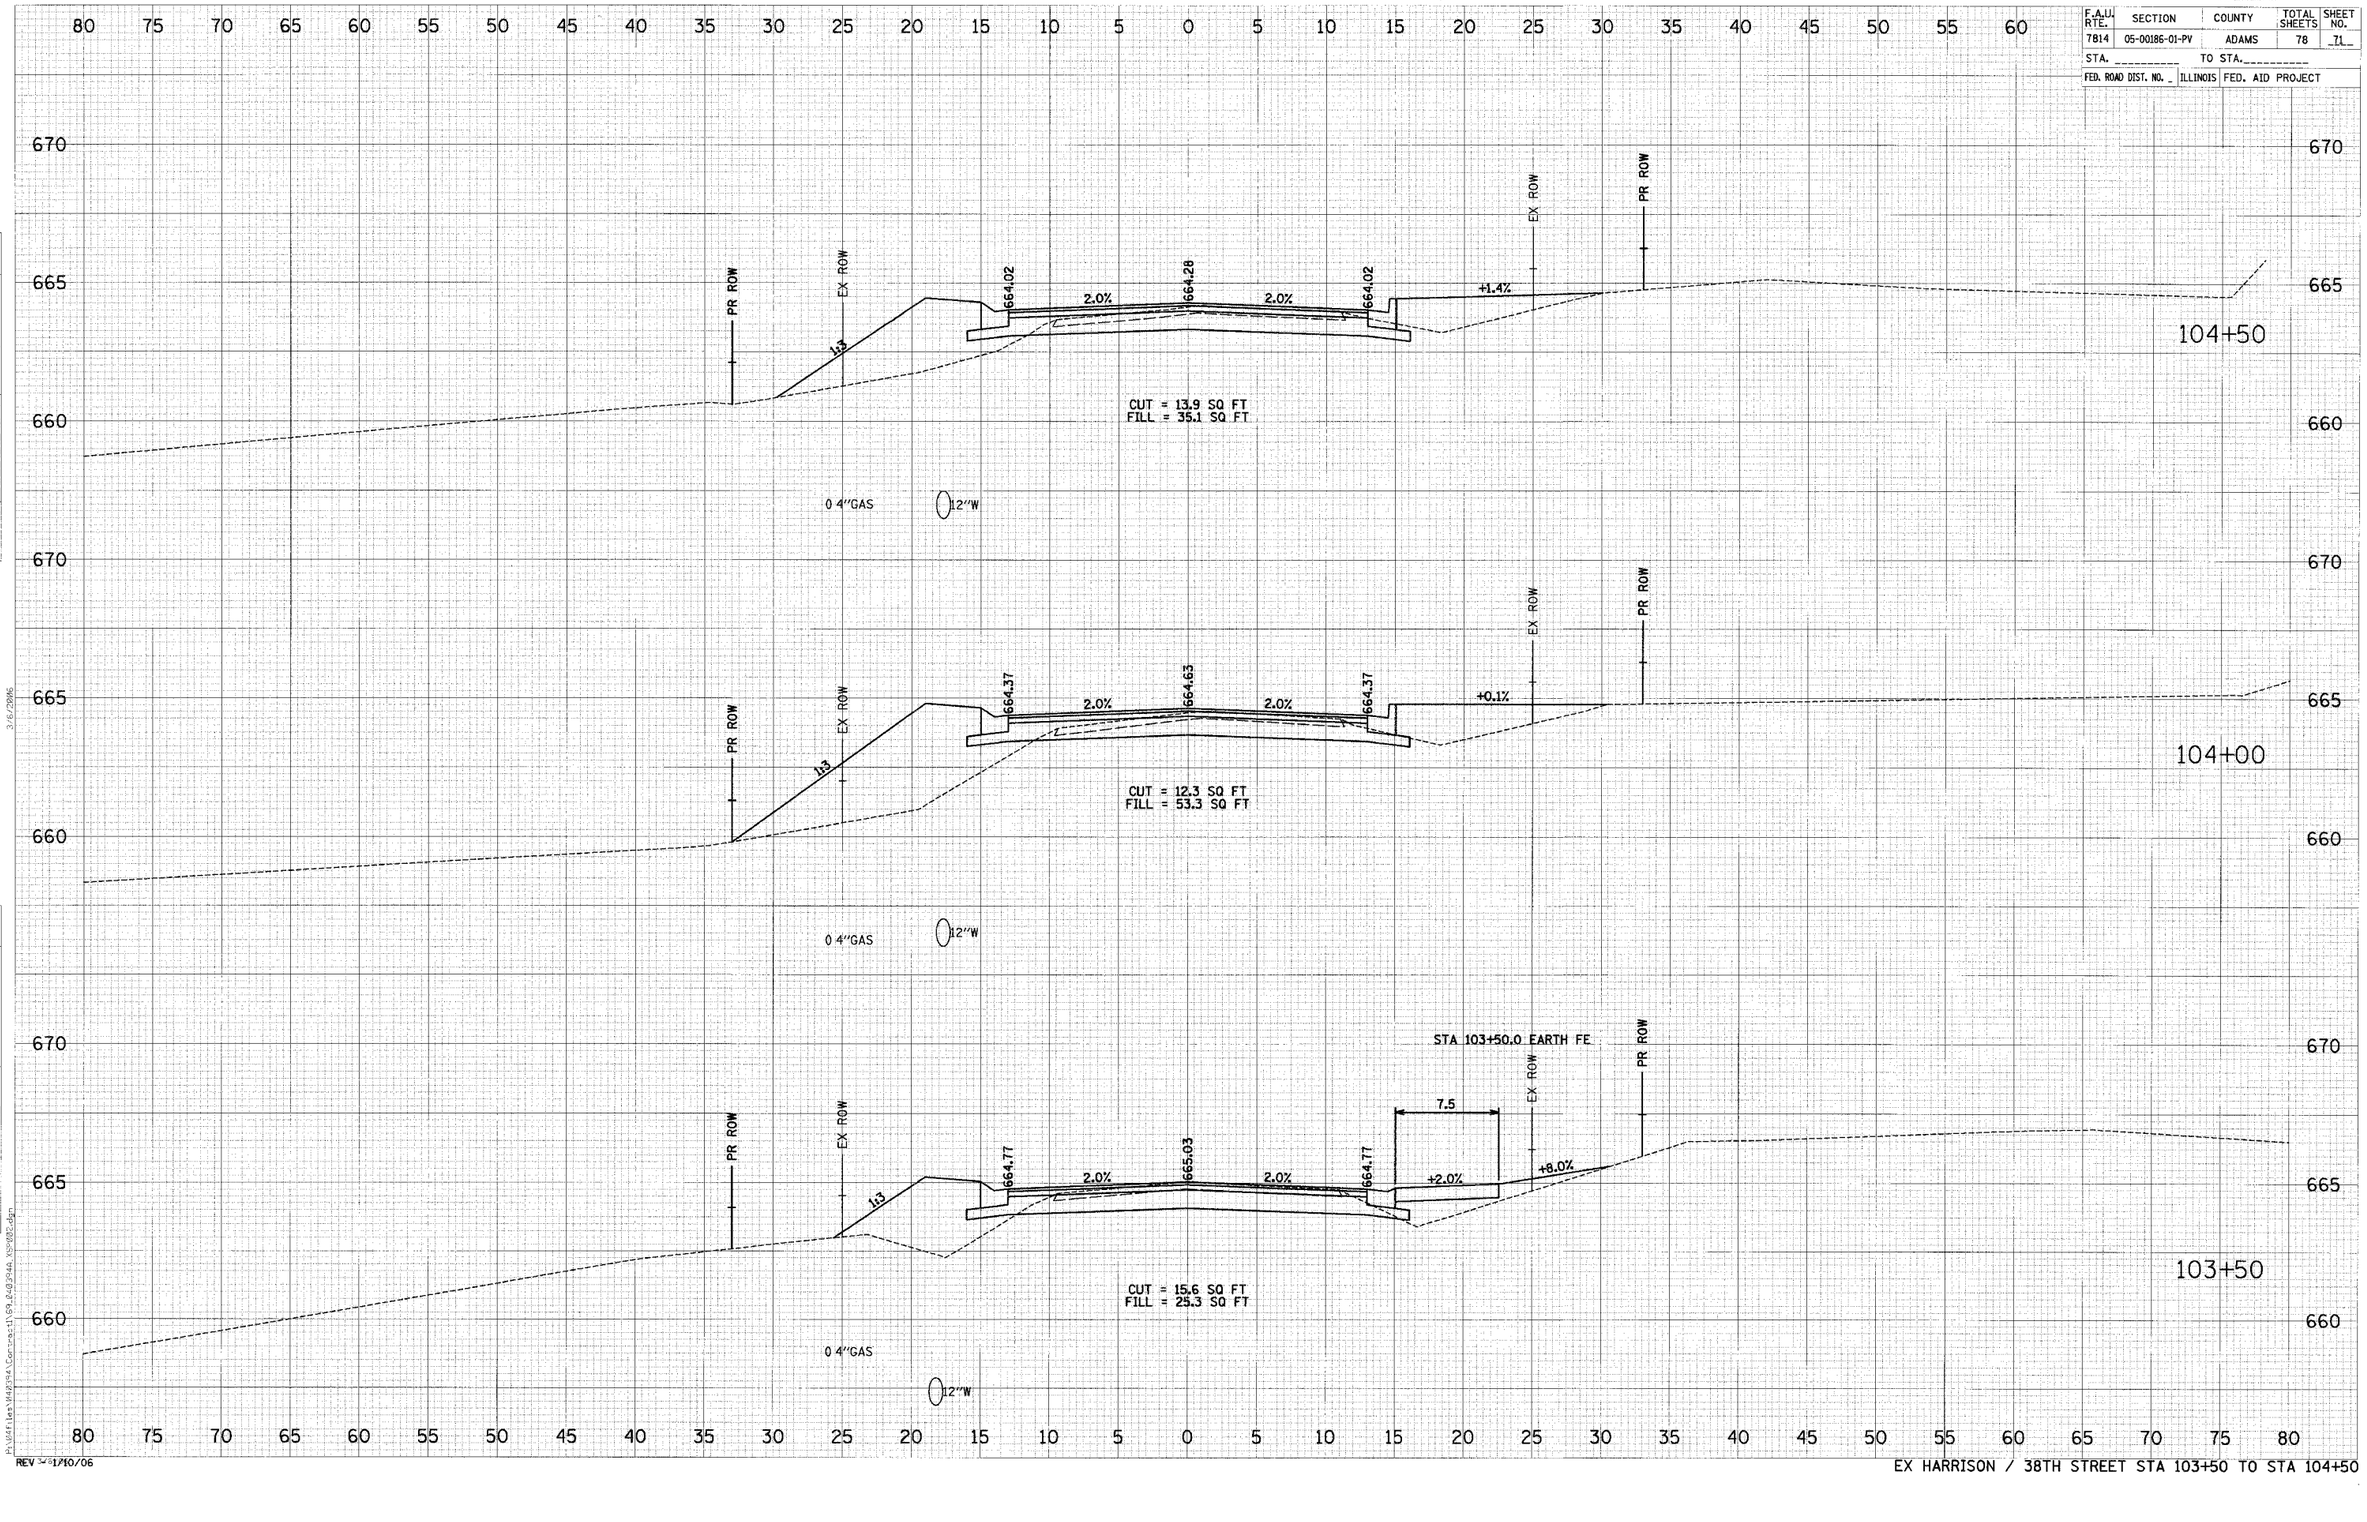

REV 3-31-10/06

EX HARRISON / 38TH STREET STA 103+50 TO STA 104+50