F.A.U. RTE.	SECTION	COUNTY	TOTAL SHEETS	SHEET NO.
7814	05-00186-01-PV	ADAMS	78	74

STA. _____ TO STA. _____

FED. ROAD DIST. NO. _ ILLINOIS FED. AID PROJECT

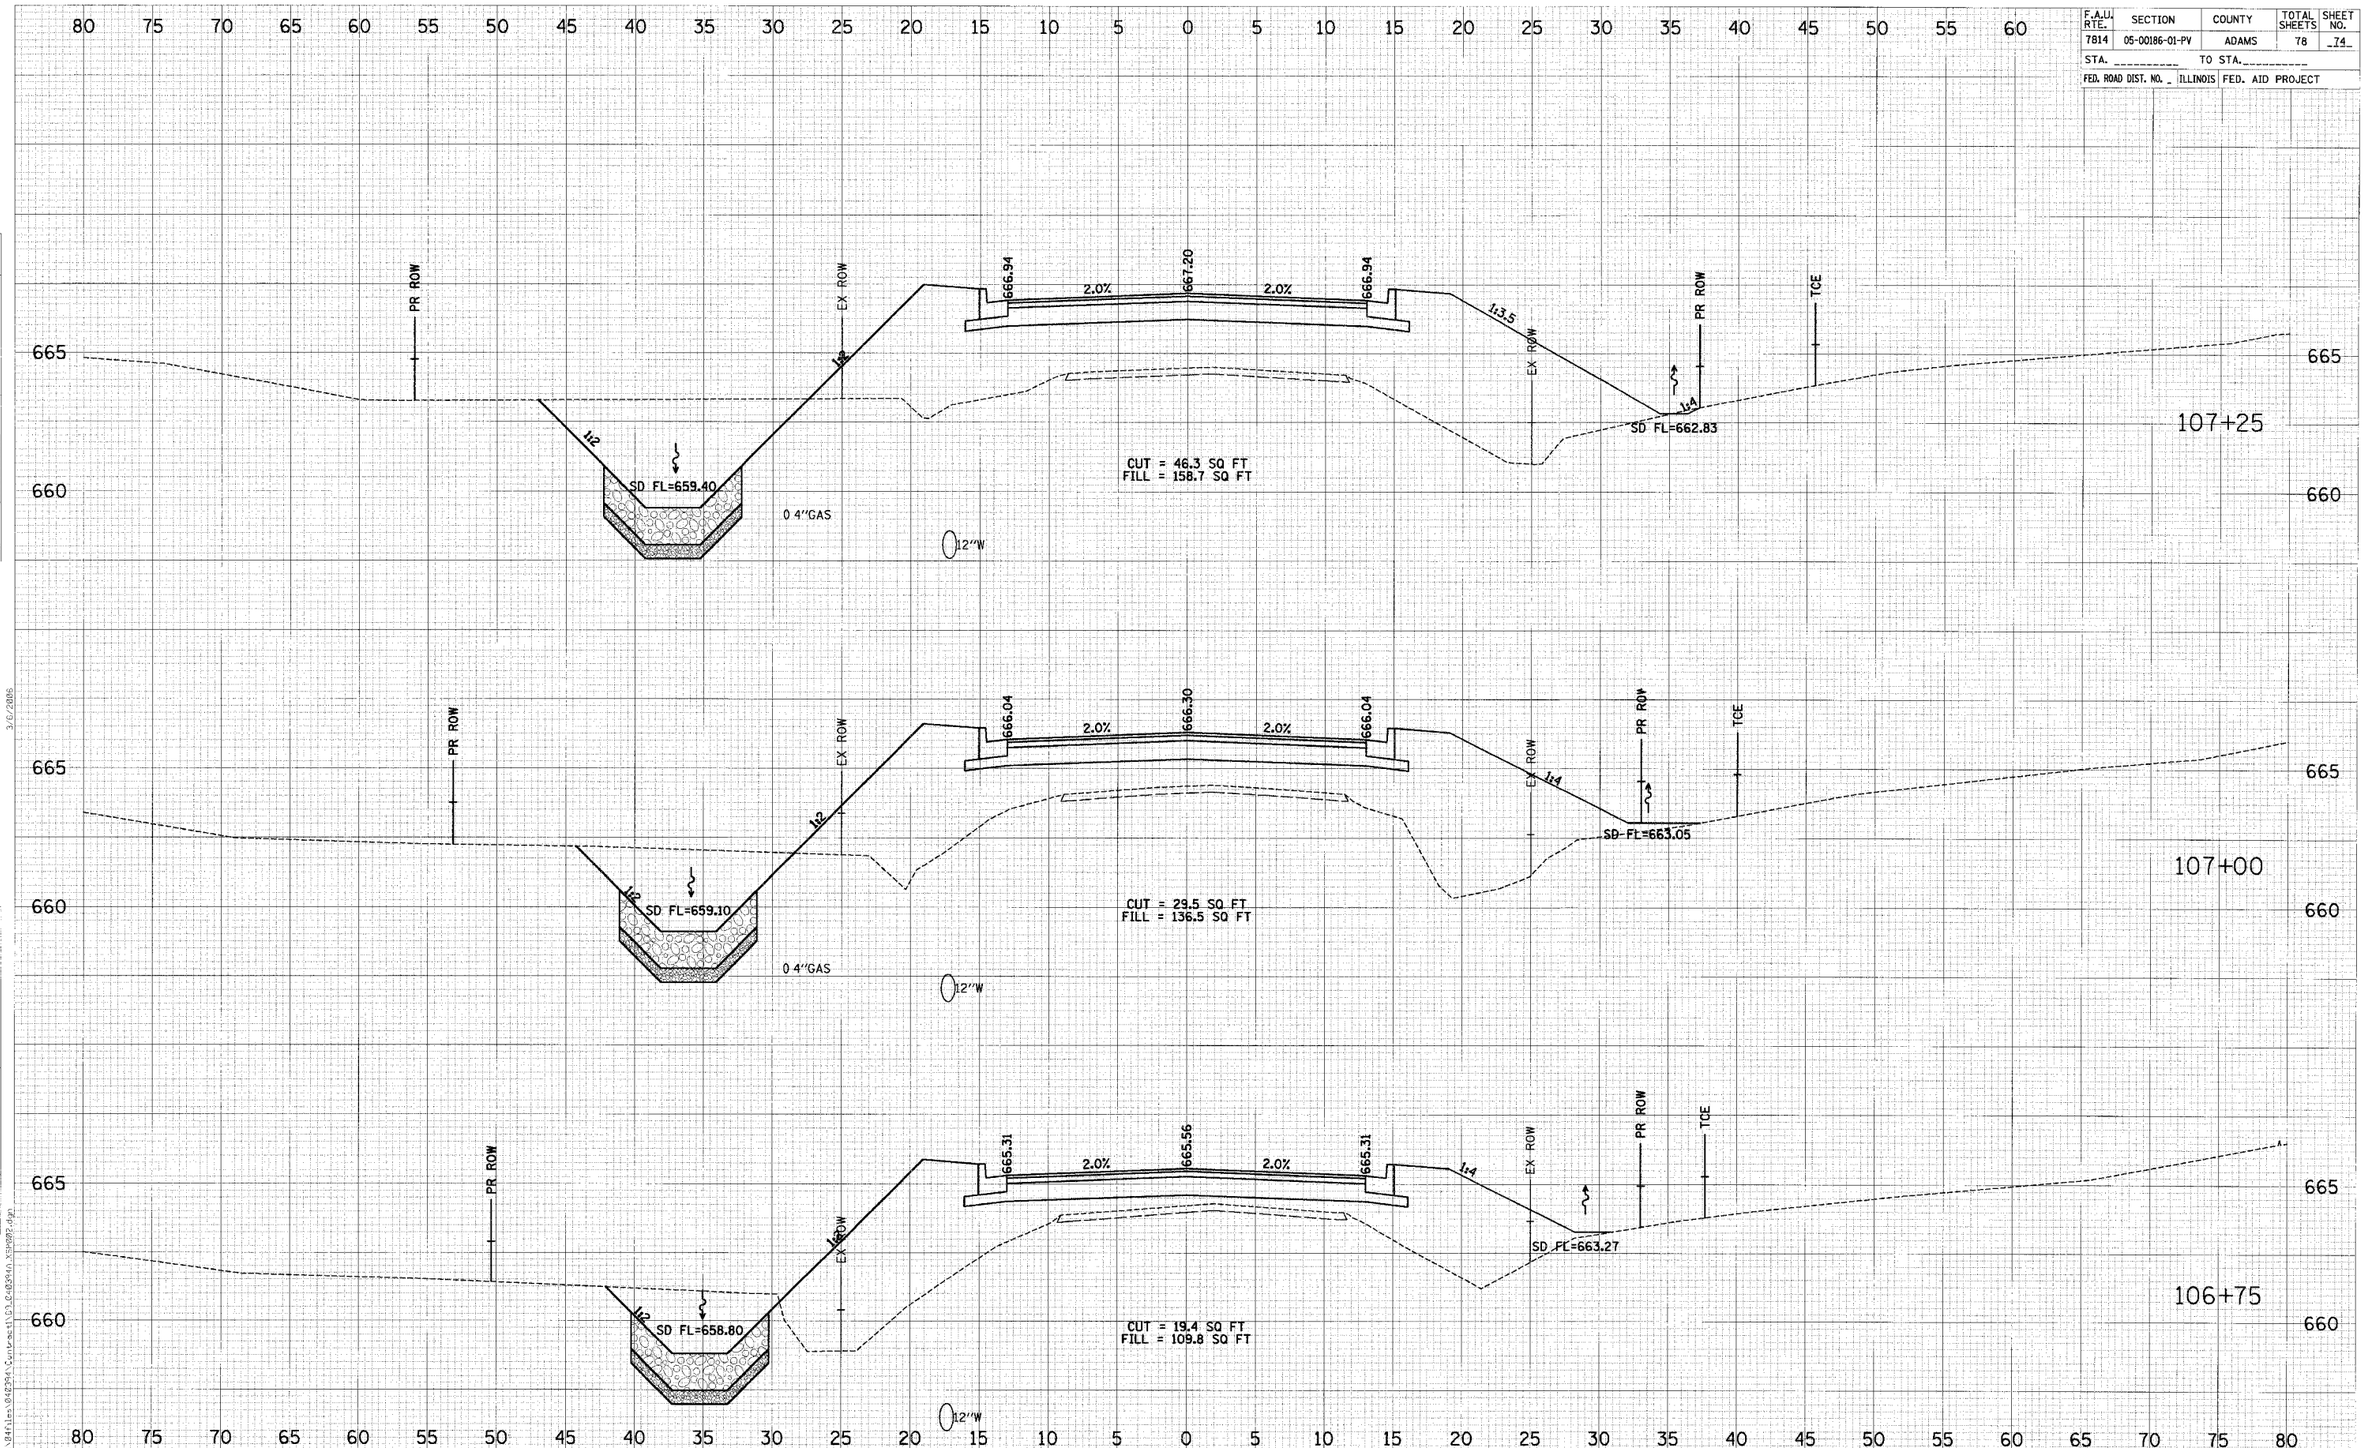

REV - 1/10/06

EX HARRISON / 38TH STREET STA 106+75 TO STA 107+25