99418

F.A.U. RTE.	SECTION	COUNTY	TOTAL SHEETS	SHEET NO.
7814	05-00186-01-PV	ADAMS	78	75
STA. _____	TO STA. _____			
FED. ROAD DIST. NO. _	ILLINOIS FED. AID PROJECT			

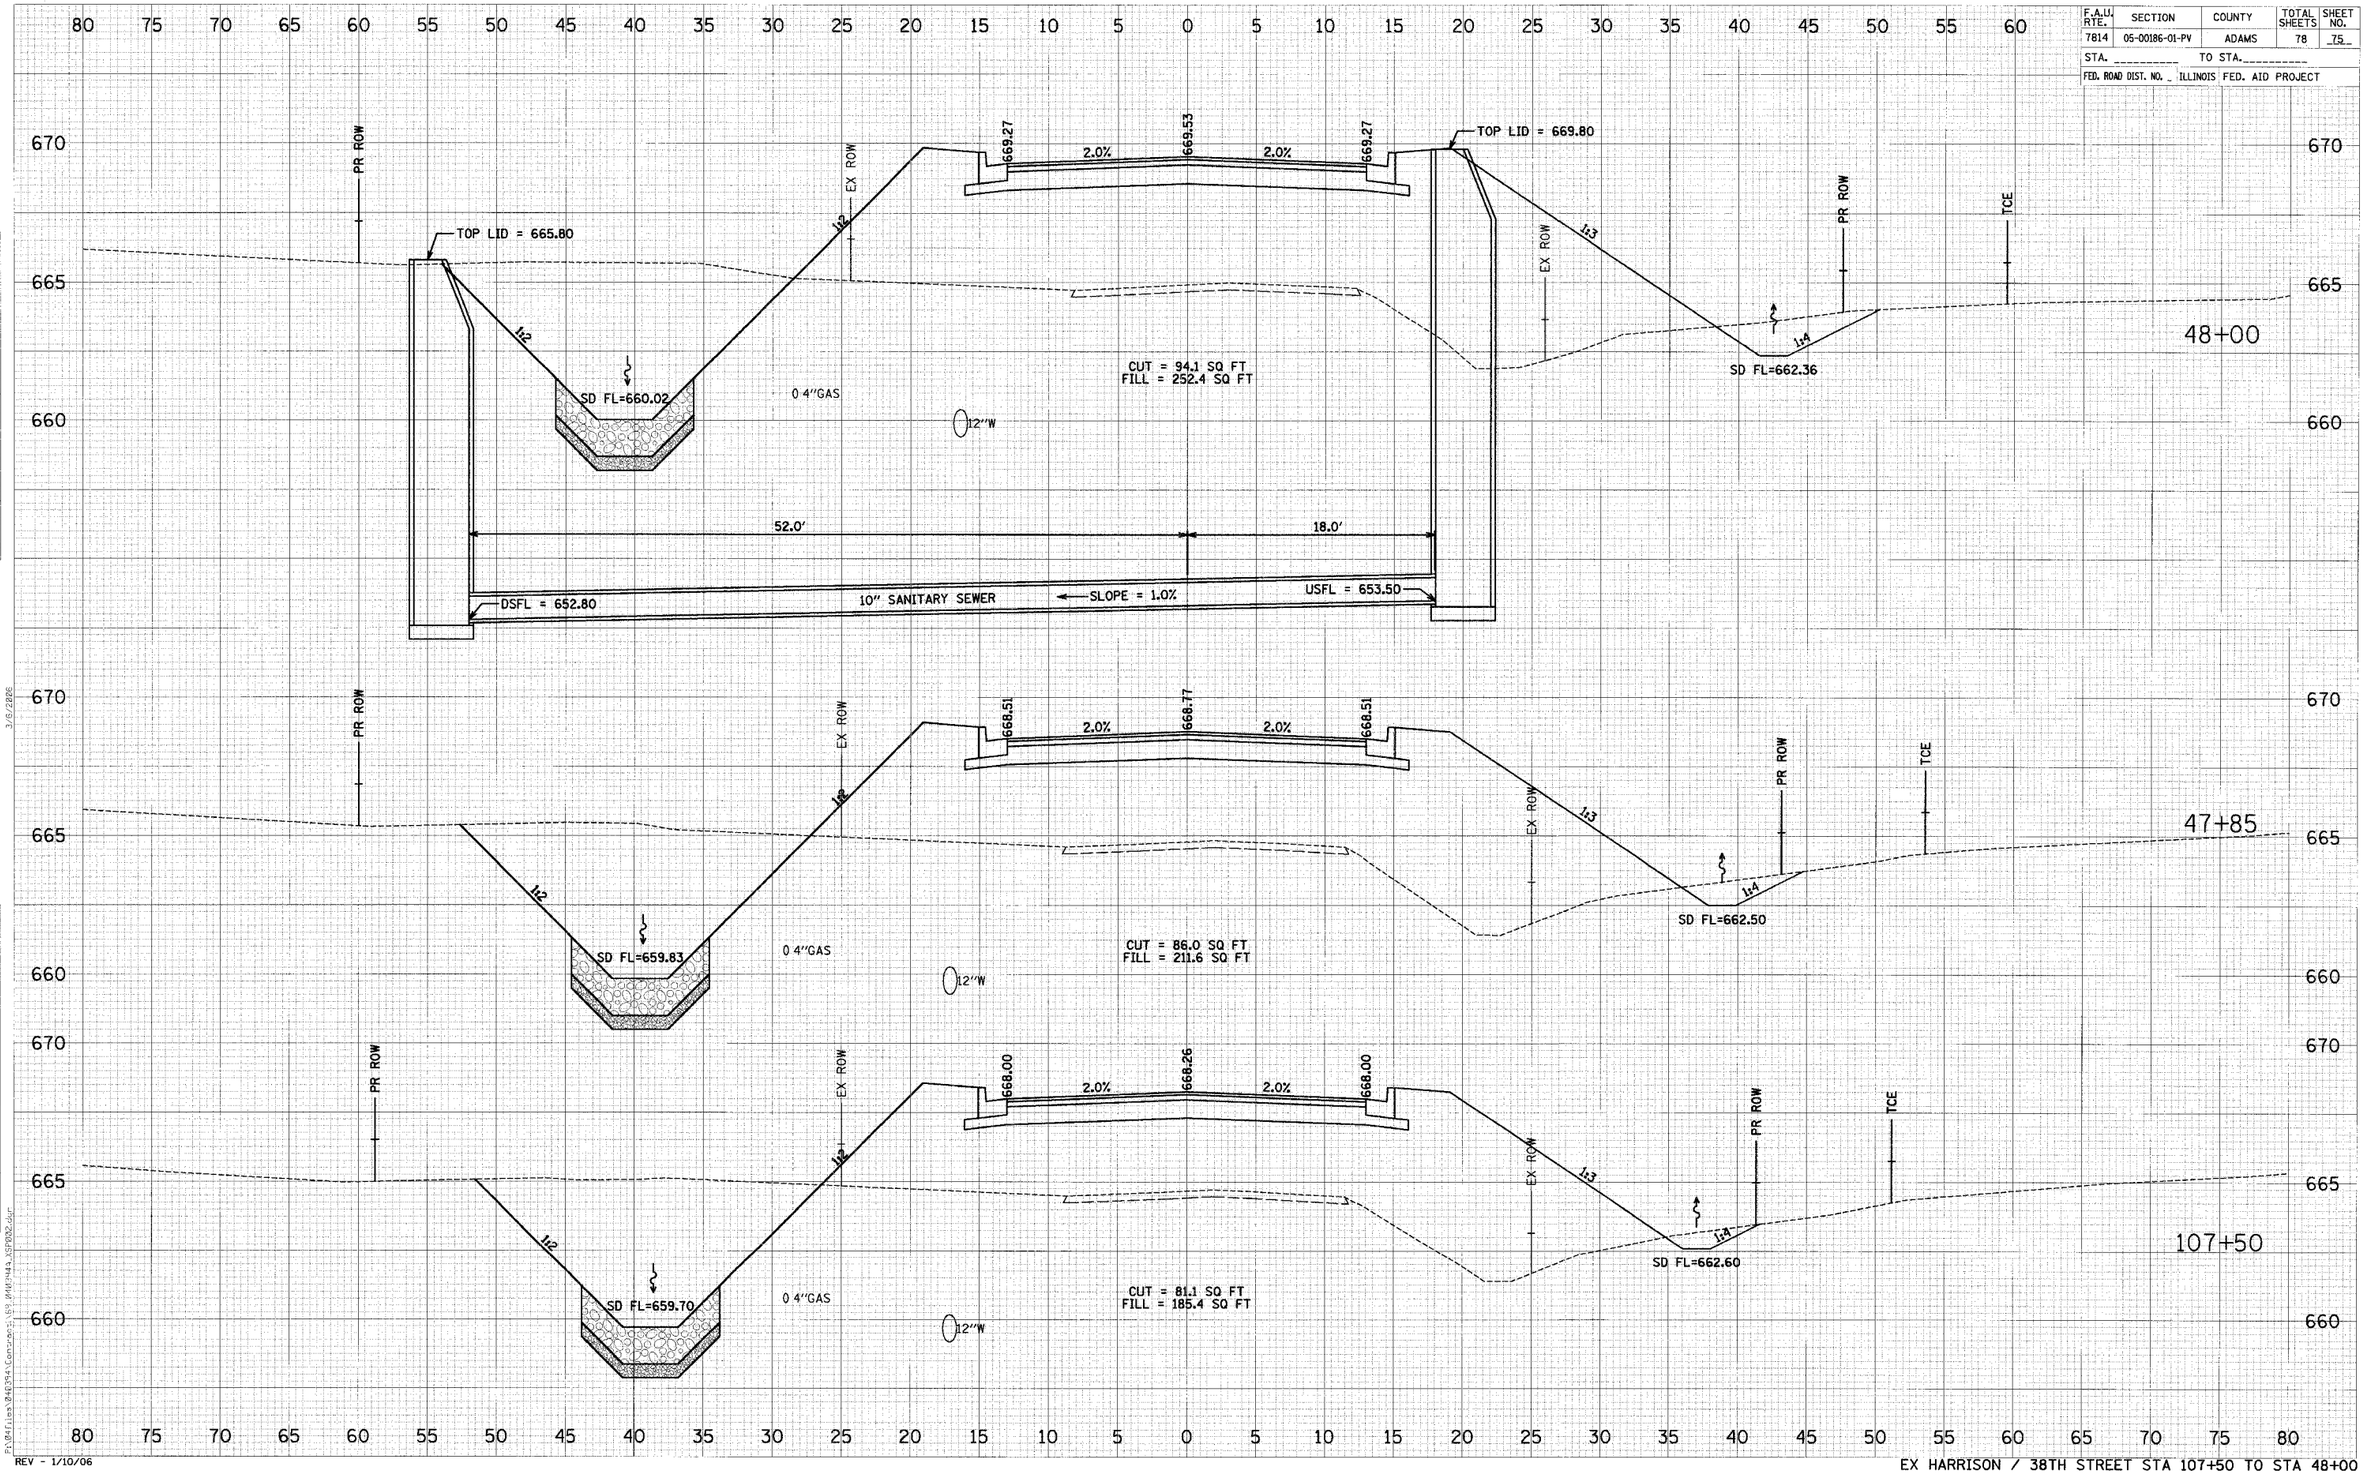

REV - 1/10/06

EX HARRISON / 38TH STREET STA 107+50 TO STA 48+00