district
3/3/2006
c:\projects\94867d\d05503pa.dgn

PLSS

FAP RTE.	SECTION	COUNTY	TOTAL SHEETS	SHEET NO.
116	121RS-3 122RS-4	JASPER	31	15
FED. ROAD DIST. NO. 7	ILLINOIS	FED. AID PROJECT NO.		

CONTRACT NO. 94867

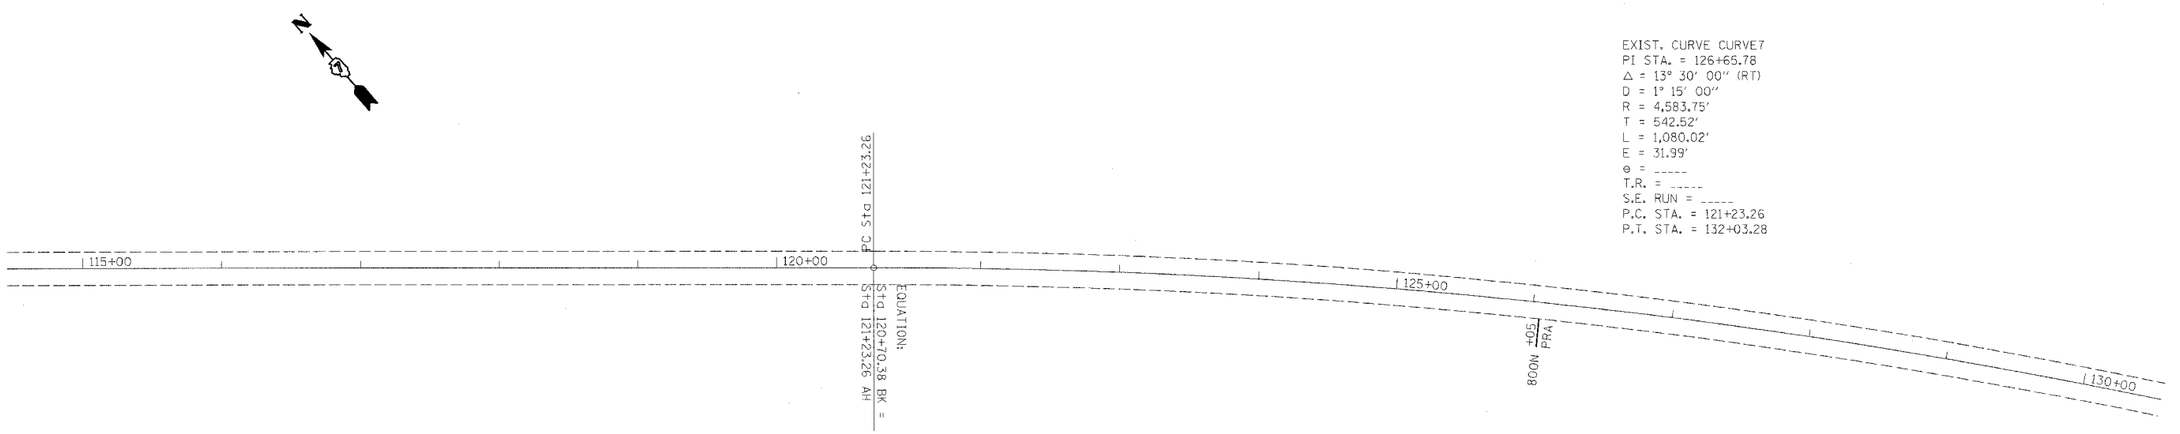

REVISIONS NAME	DATE

ILLINOIS DEPARTMENT OF TRANSPORTATION

STA. 100 + 00
TO
STA. 130 + 00

SCALE: VERT.
HORIZ.
DATE

DRAWN BY
CHECKED BY