ROUTE NO.	SECTION	COUNTY	TOTAL SHEETS	SHEET NO.
S.B.I. F.A.	05-00087-03-SP	EFFINGHAM	54	17
FED. ROAD DIST. NO. 7	ILLINOIS	FED. AID PROJECT-		

CONTRACT #95473

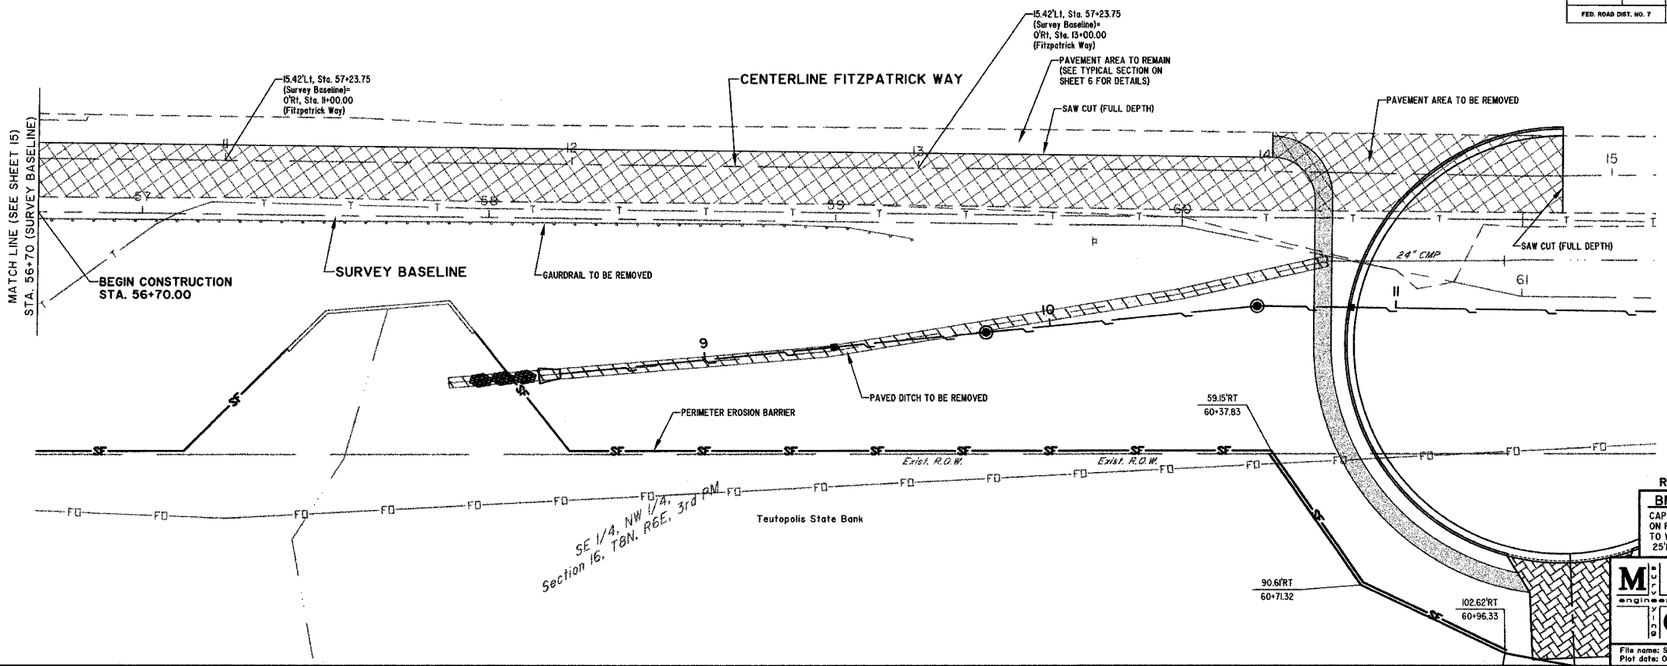

REVISED: March 15, 2006

BM #7
CAP BOLT AT POINT OF "OPEN" ARROW
ON FIRE HYDRANT, WEST SIDE OF DRIVEWAY
TO WILLENBORG'S HOUSE
25'Rt, Sta. 63+36.50, ELEV.=604.33

MILANO & GRUNLOH ENGINEERS, LLC
94 WEST WASHINGTON
P.O. BOX 897
EFFINGHAM, ILLINOIS 62401
Phone: (217) 347-7262
(800) 677-2794
Fax #: (217) 342-3433
Web Address: www.mgengineers.com
Design Firm #: 184-003108

File name: S:\DWG\05\05008\dwg\Section 3.dwg
Plot date: 03/23/06 at 12:00 F.B. SB.534,549
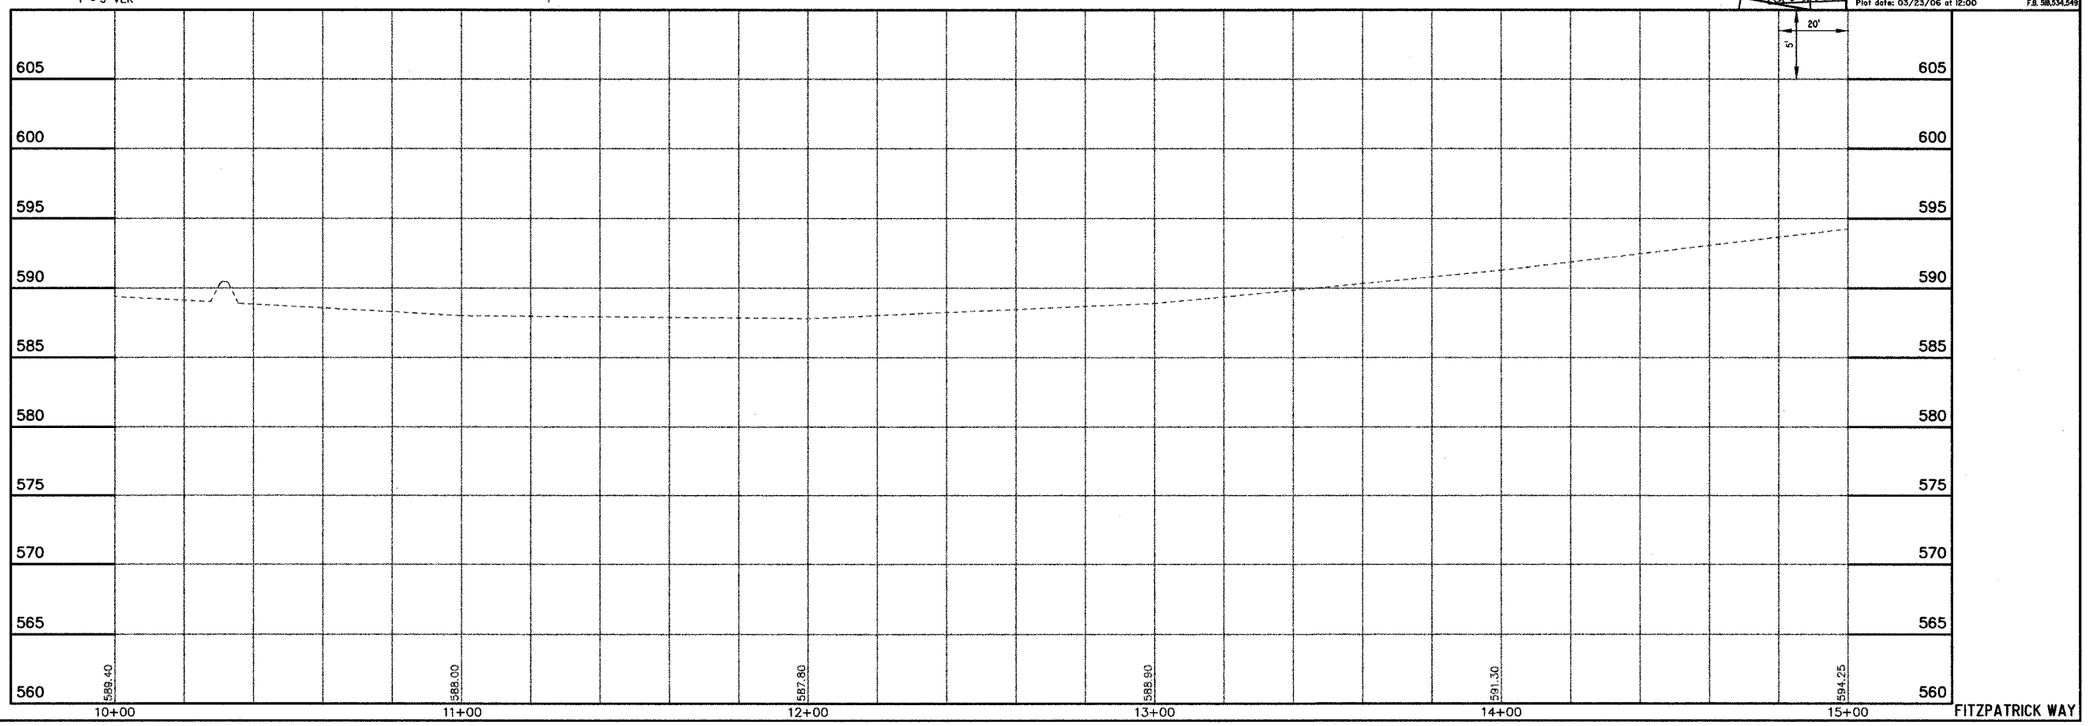
SCALES:
1" = 20' HOR
1" = 5' VER