APR 06, 2006 9:32 AM BAK
I:\AIRPORTS\DEKALB\803-05TXYA\AIRPORT\SHEETS\TWY-A EXT\TXY-A1-XS\R-302-TXYB.DWG - Layout1

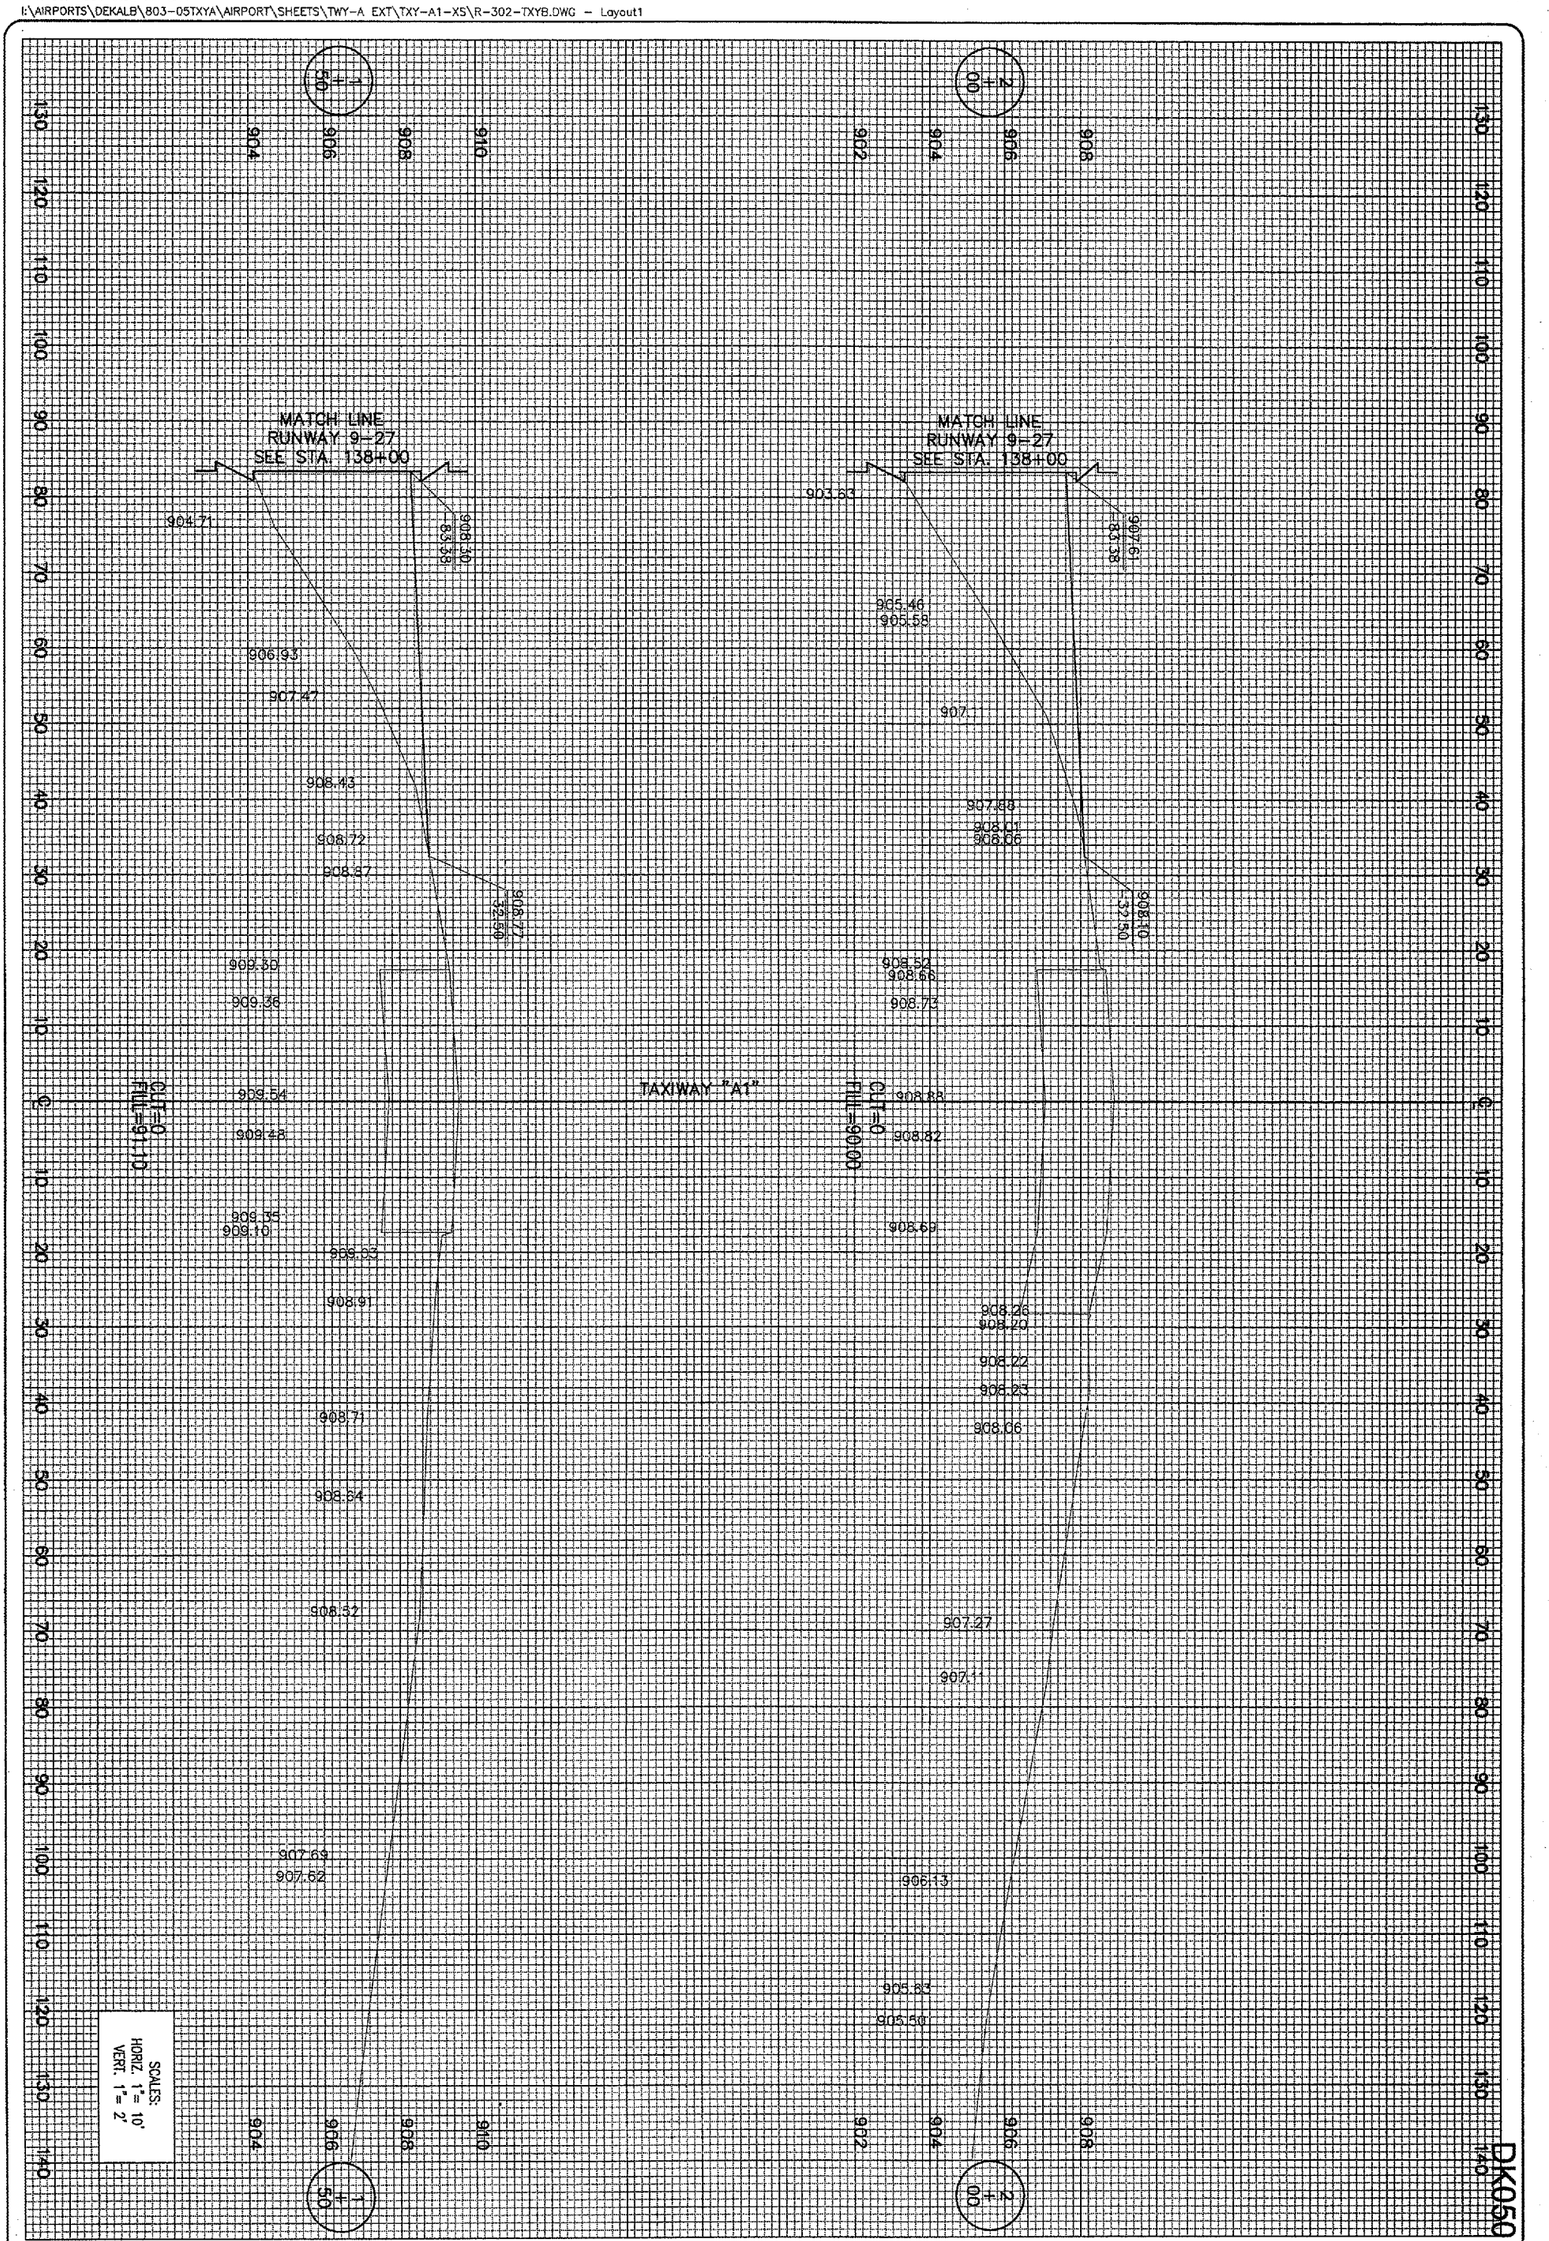

DK050

123 of 224 sheets

123

EXTEND
TAXIWAY "A"

PROPOSED CROSS-SECTIONS
FOR TAXIWAY "A1"
STA. 1+50 TO STA. 2+00

HANSON
Hanson Professional Services Inc.
1525 South Sixth Street
Springfield, Illinois 62703-2886
Offices Nationwide

HEI Project No.	803-05TXYAD 0800
Filename	R-302-TXYB.DWG
Scale	H. 1"=10' V. 1"=2'
Date	02/08/06

LAYOUT	MDR	02/08/06
DRAWN	MDR	02/08/06
REVIEWED	CAH	03/06/06

DTMA
DEKALB TAYLOR MUNICIPAL AIRPORT

IL. PROJ.: DKB-3448 A.I.P. PROJ.: 3-17-0139-B42

DATE	REVISION	BY