APR 06, 2006 2:31 PM BAK
I:\AIRPORTS\DEKALB\803-05TXYA\AIRPORT\SHEETS\TWY-A EXT\GLIDE SLOPE ROAD X-S\R-312-GLSL.DWG - STA. 124+00 TO STA. 124+50

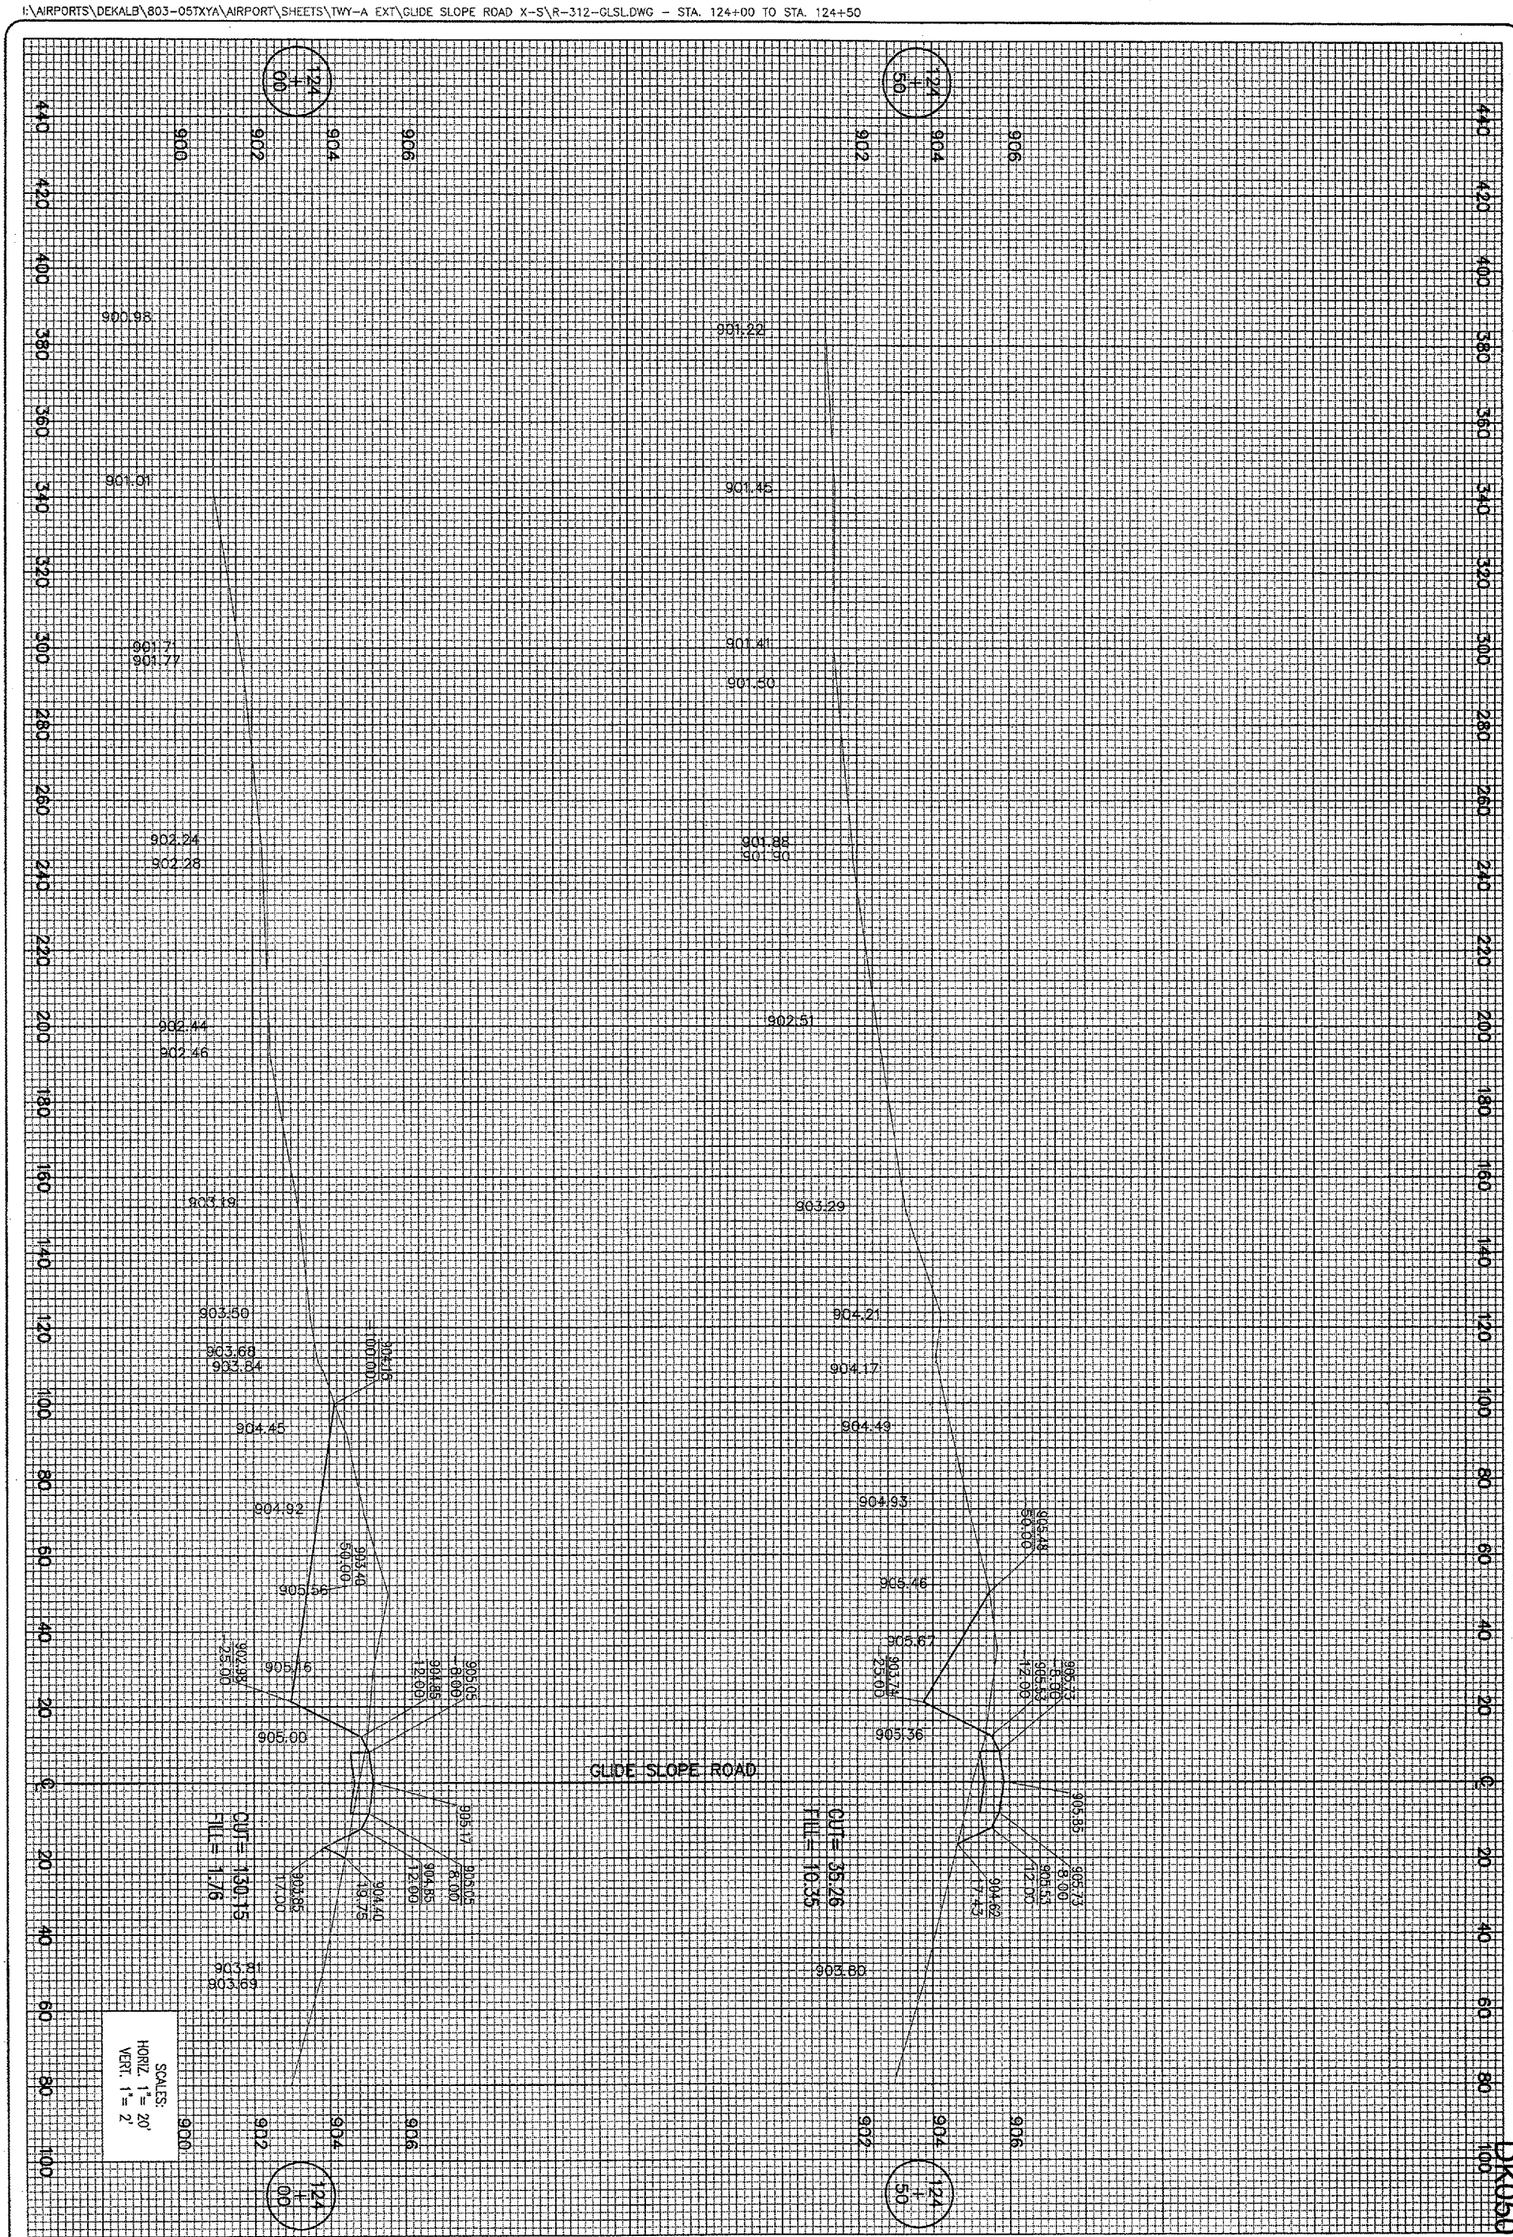

136	EXTEND TAXIWAY "A"	HANSON
136 of 225 sheets	PROPOSED CROSS-SECTIONS FOR GLIDE SLOPE ROAD STA. 124+00 TO STA. 124+50	Hanson Professional Services Inc. 1525 South Sixth Street Springfield, Illinois 62703-2886 Offices Nationwide

HEI Project No. 803-05TXYA0 0800
Filename R-312-GLSL.DWG
Scale H. 1"= 20' V. 1"= 2'
Date 02/10/06

LAYOUT	J.E.O.	02/10/06
DRAWN	M.D.R.	02/10/06
REVIEWED	C.A.H.	02/22/06

DTMA
DEKALB TAYLOR MUNICIPAL AIRPORT

IL. PROJ.: DKB-3448 A.I.P. PROJ.: 3-17-0139-B42

DATE	REVISION	BY