$FILE$ $DATE$ $USER$

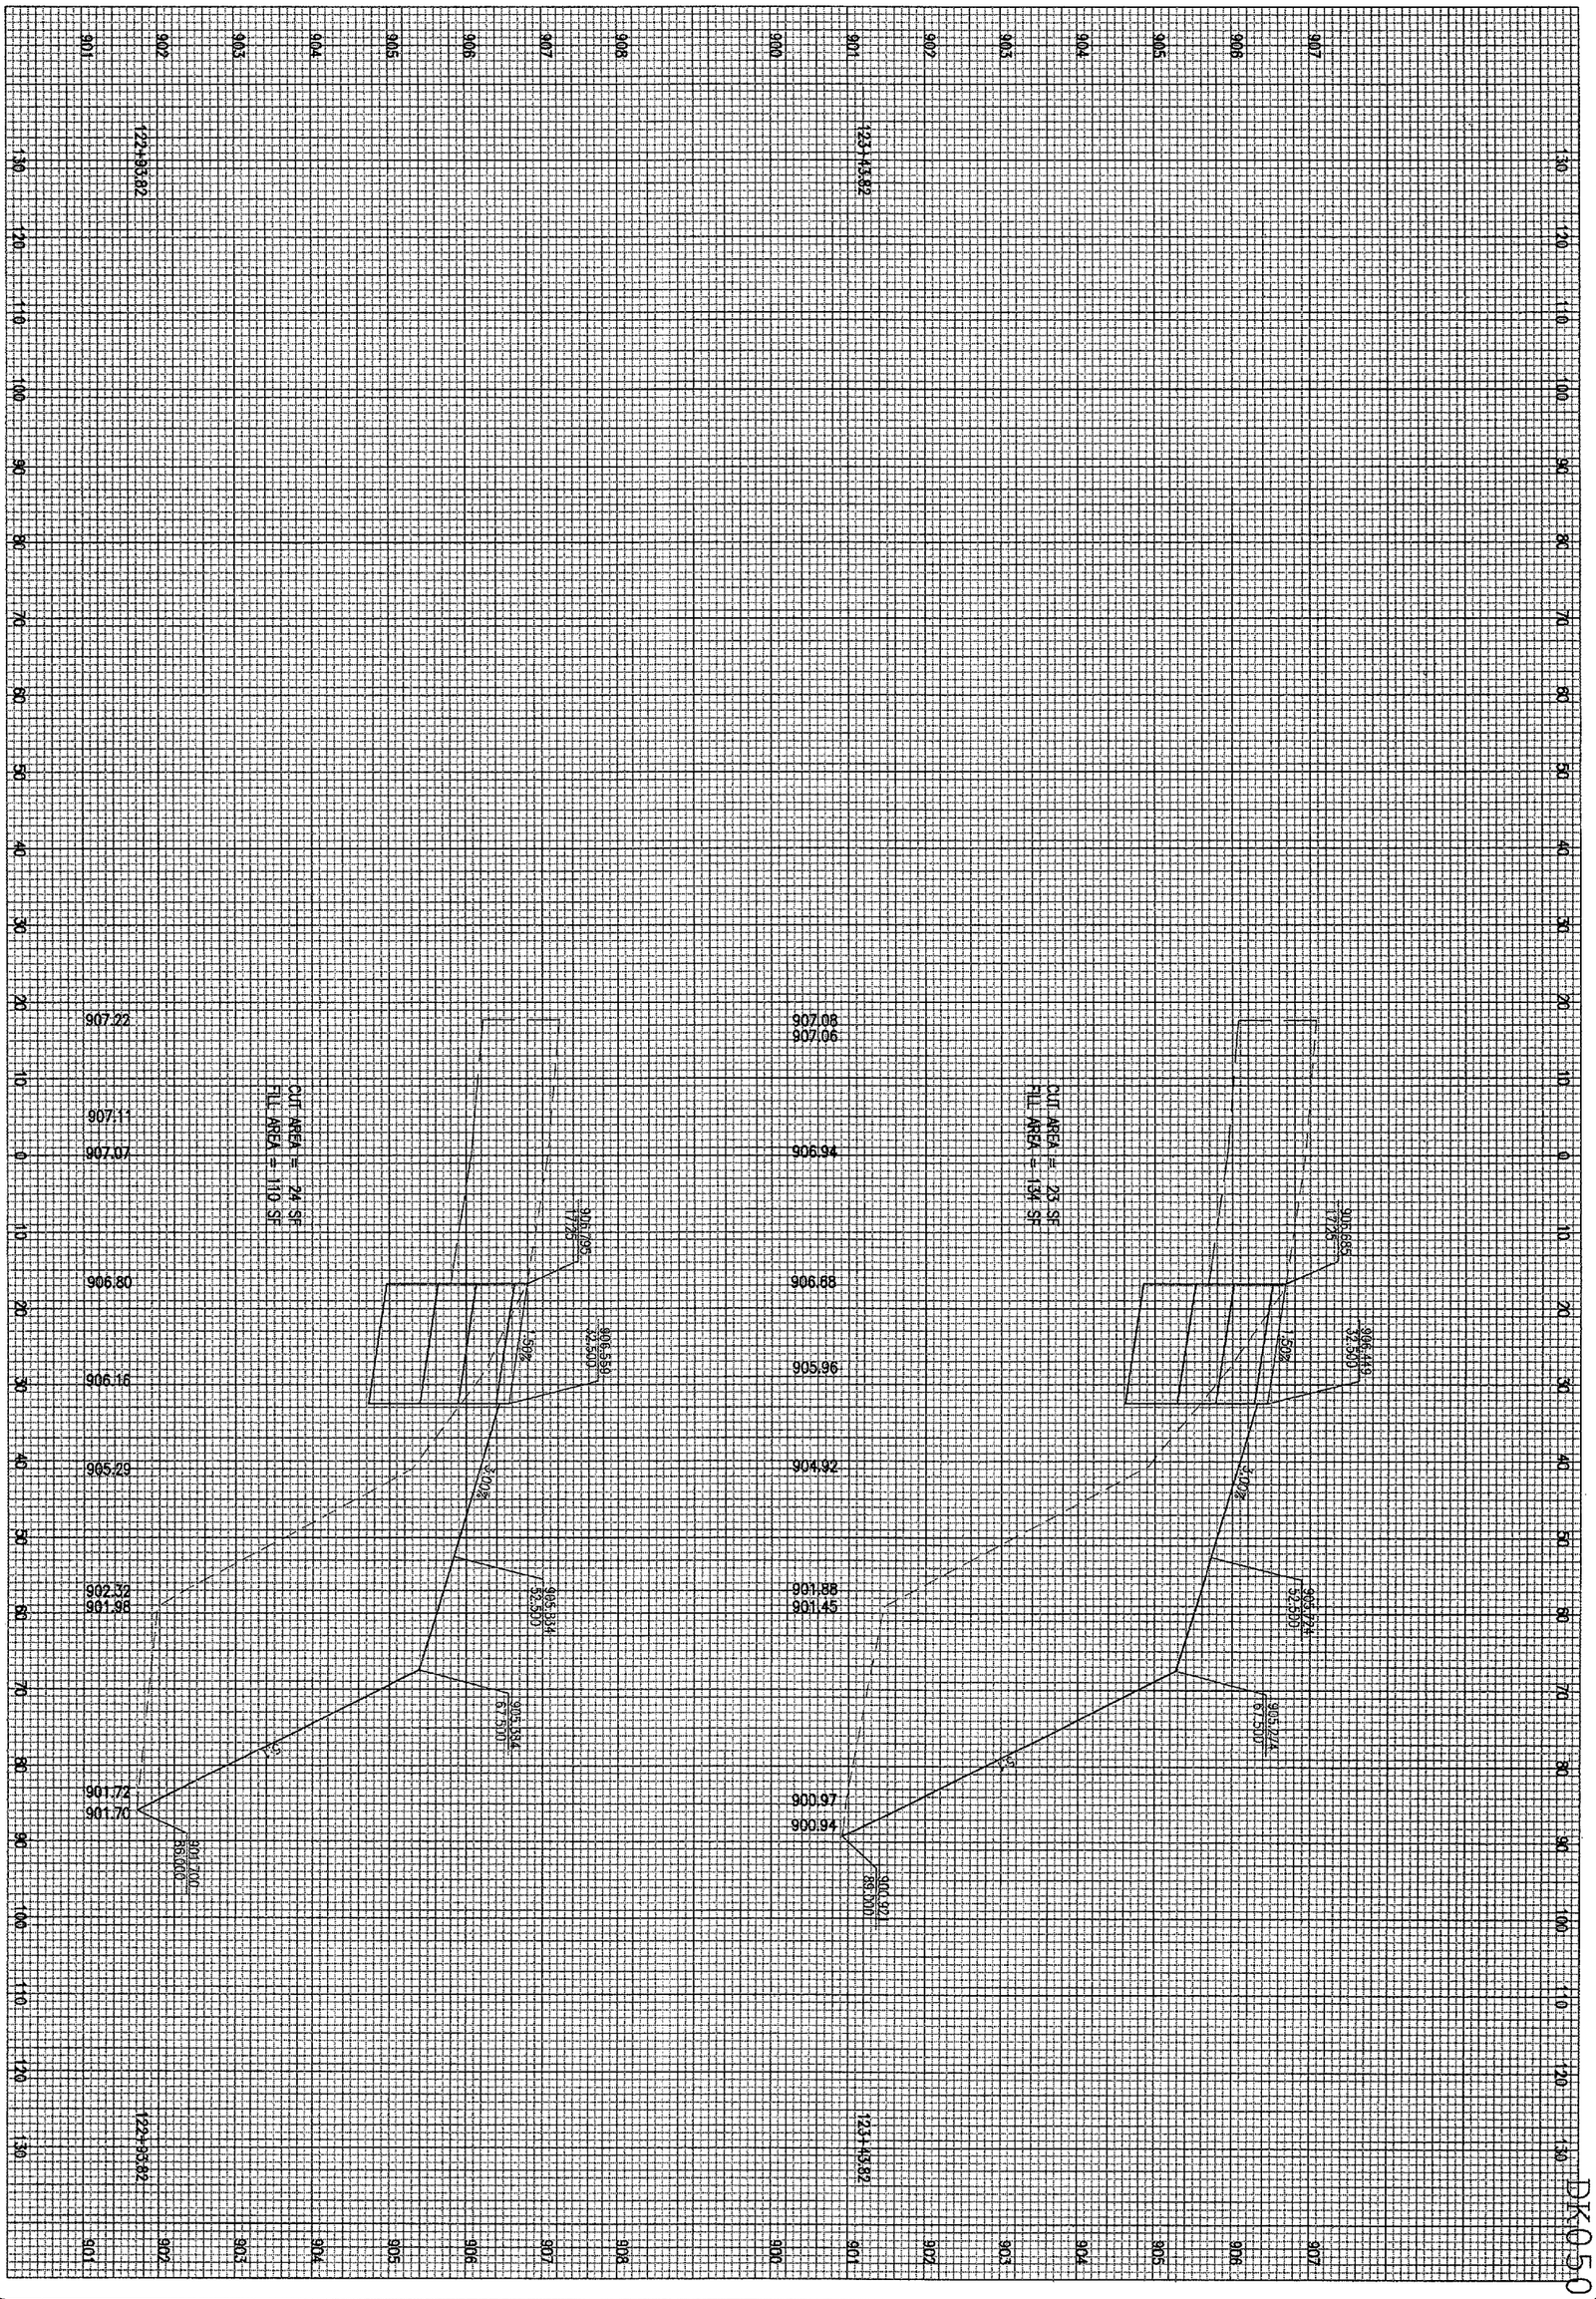


| | | |
|---|---|---|
| LAYOUT | MDR | 01/16/06 |
| DRAWN | MDR | 01/16/06 |
| REVIEWED | CAH | 03/16/06 |

161 of 224 sheets

# 161

WIDEN TAXIWAYS A & C FROM 35' TO 50'

PROPOSED CROSS-SECTIONS FOR TAXIWAY "A" STA. 122+93.82 TO STA. 123+43.82


HANSON

Hanson Professional Services Inc.
1525 South Sixth Street
Springfield, Illinois 62703-2886
Offices Nationwide


HEI Project No.
Filename $FILE$
Scale $SCALE$
Date $DATE$

DTMA

DEKALB TAYLOR MUNICIPAL AIRPORT

IL. PROJ.: DKB-3448 A.I.P. PROJ.: 3-17-0139-B42

| DATE | REVISION | BY |
|---|---|---|
| | | |

DK0.50