DK050

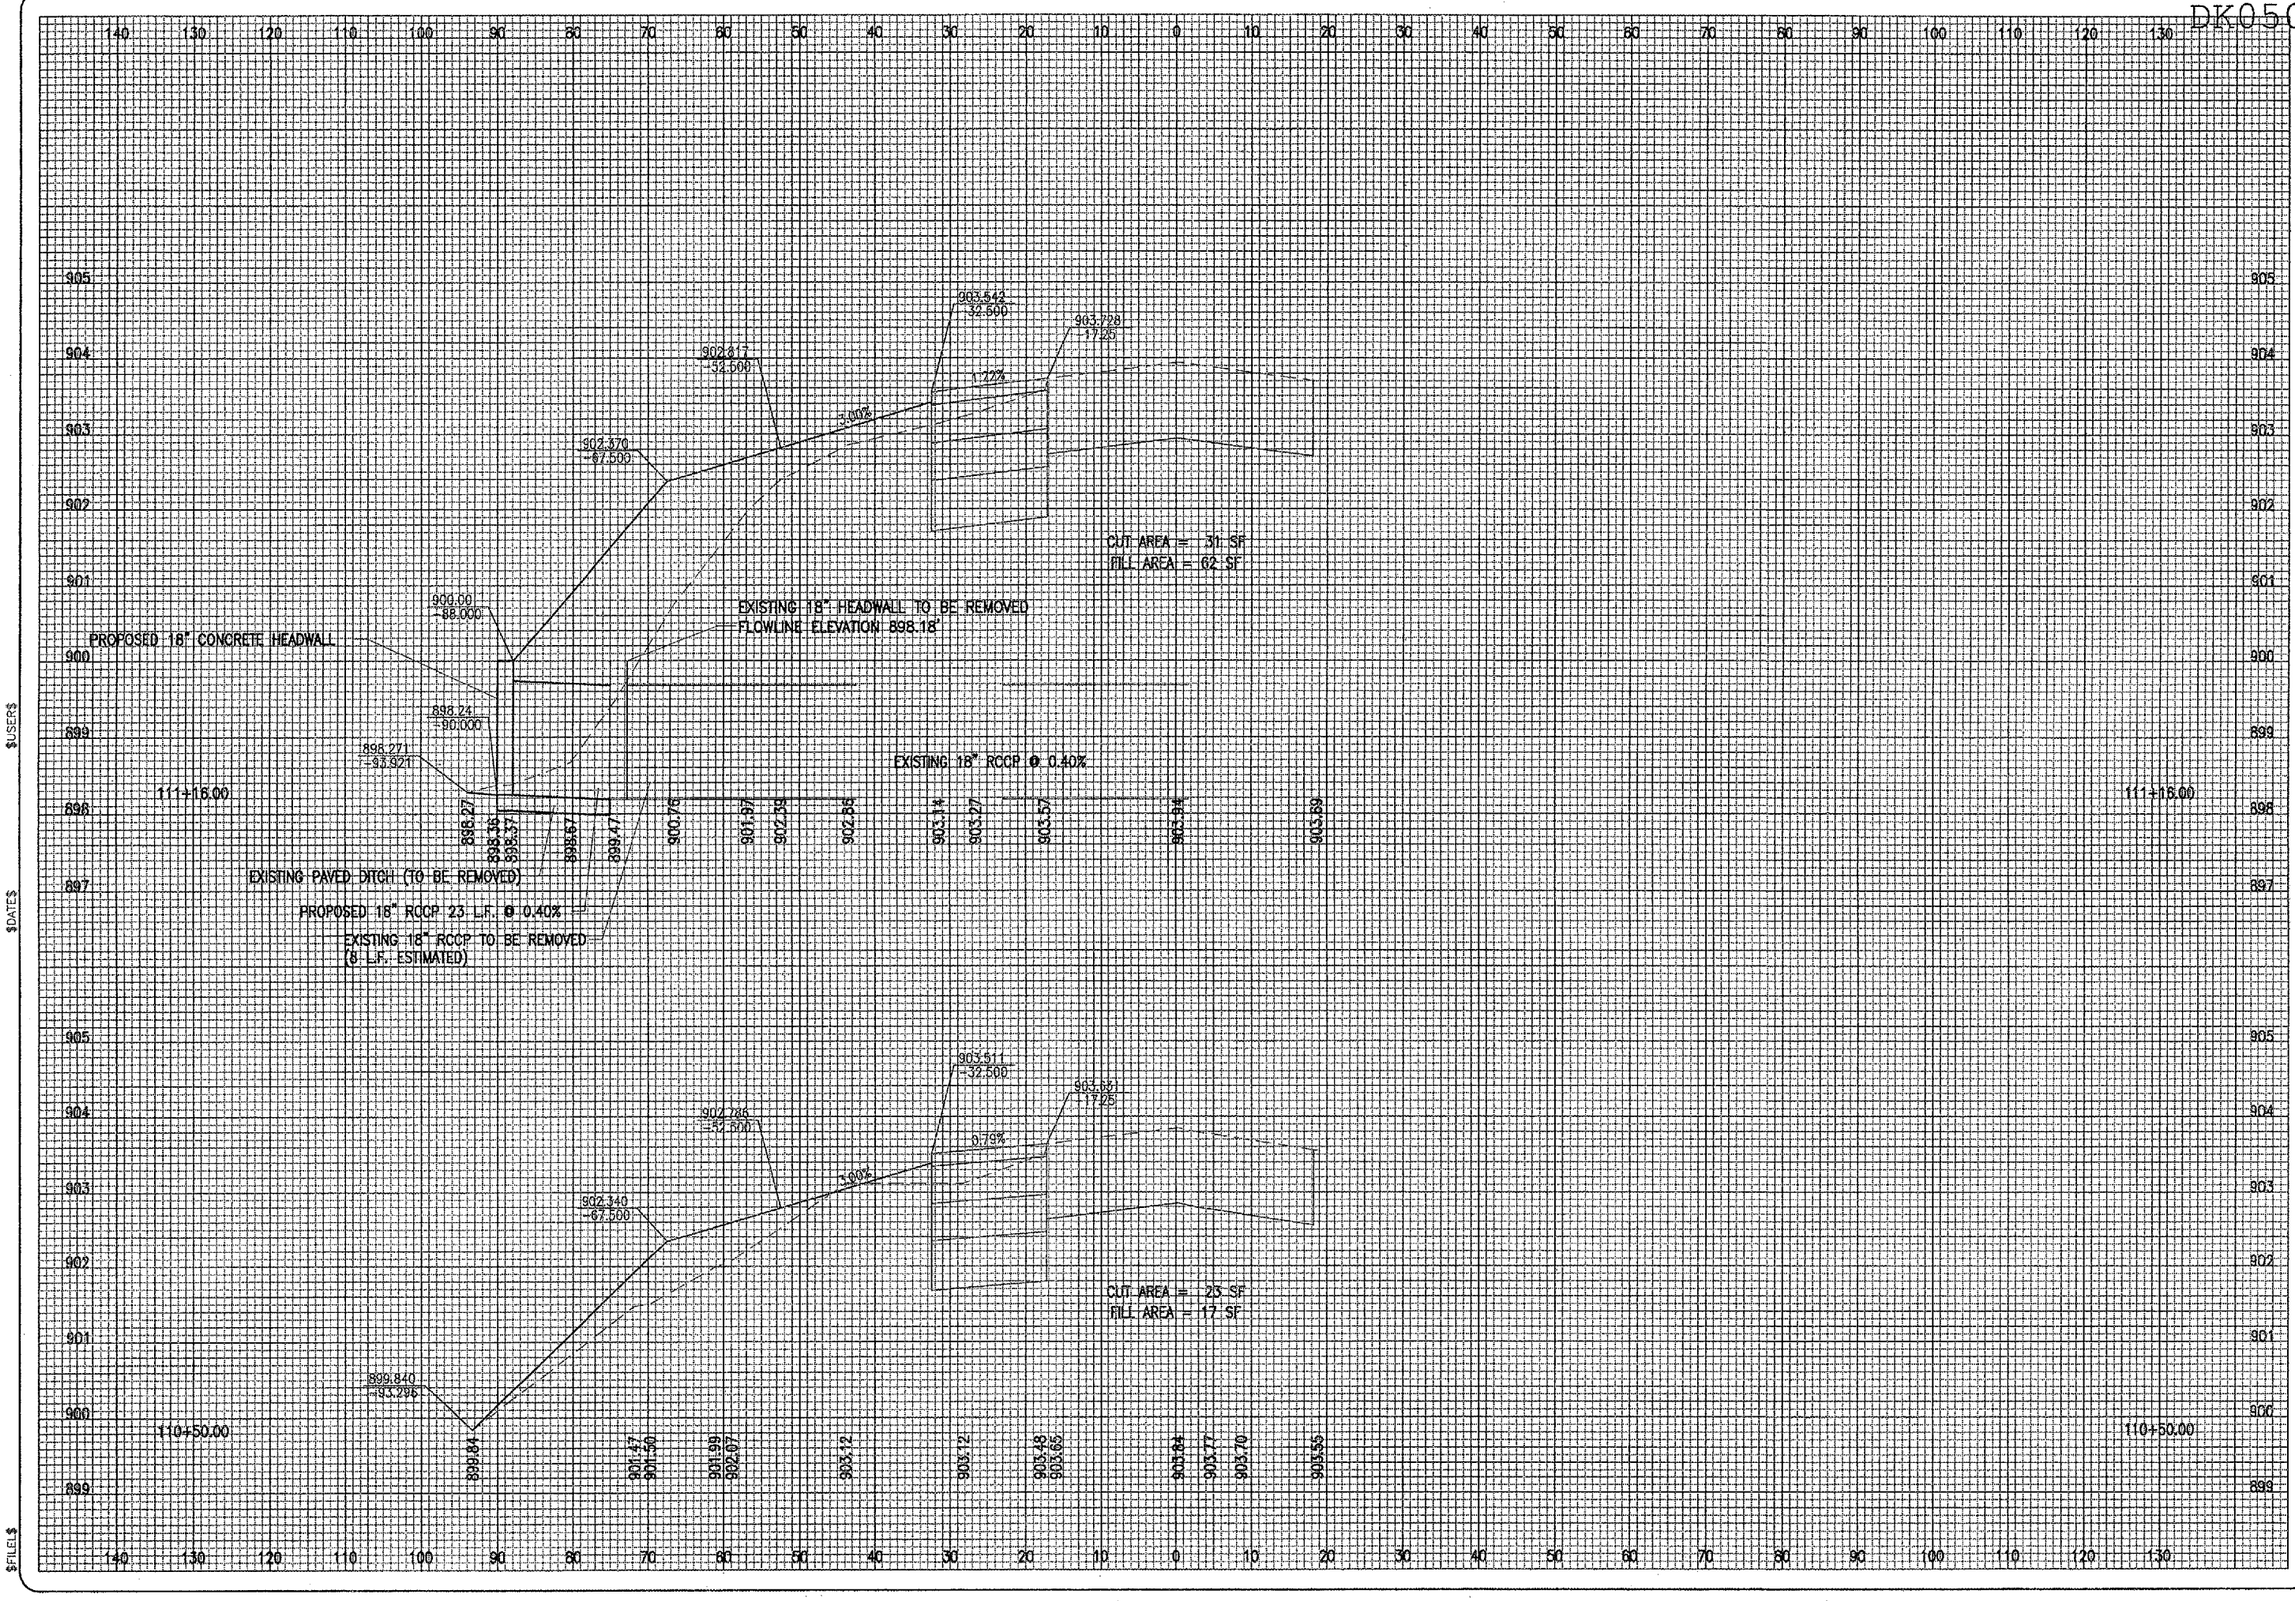

BY	DATE	REVISION

DTMA

DEKALB TAYLOR MUNICIPAL AIRPORT

IL. PROJ.: DKB-3448 A.I.P. PROJ.: 3-17-0139-B42

HEI Project No. _____
Filename $FILE$
Scale $SCALE$
Date $DATE$

LAYOUT	MDR	01/17/06
DRAWN	MDR	01/17/06
REVIEWED	CAH	02/22/06

HANSON

Hanson Professional Services Inc.
1525 South Sixth Street
Springfield, Illinois 62703-2886
Offices Nationwide

WIDEN TAXIWAYS A & C
FROM 35' TO 50'

PROPOSED CROSS-SECTIONS
FOR TAXIWAY "C"
STA. 110+50.00 TO STA. 111+16.00

176

176 of 224 sheets

$USER$ $DATE$ $FILE$