$FILE$ $DATE$ $USER$

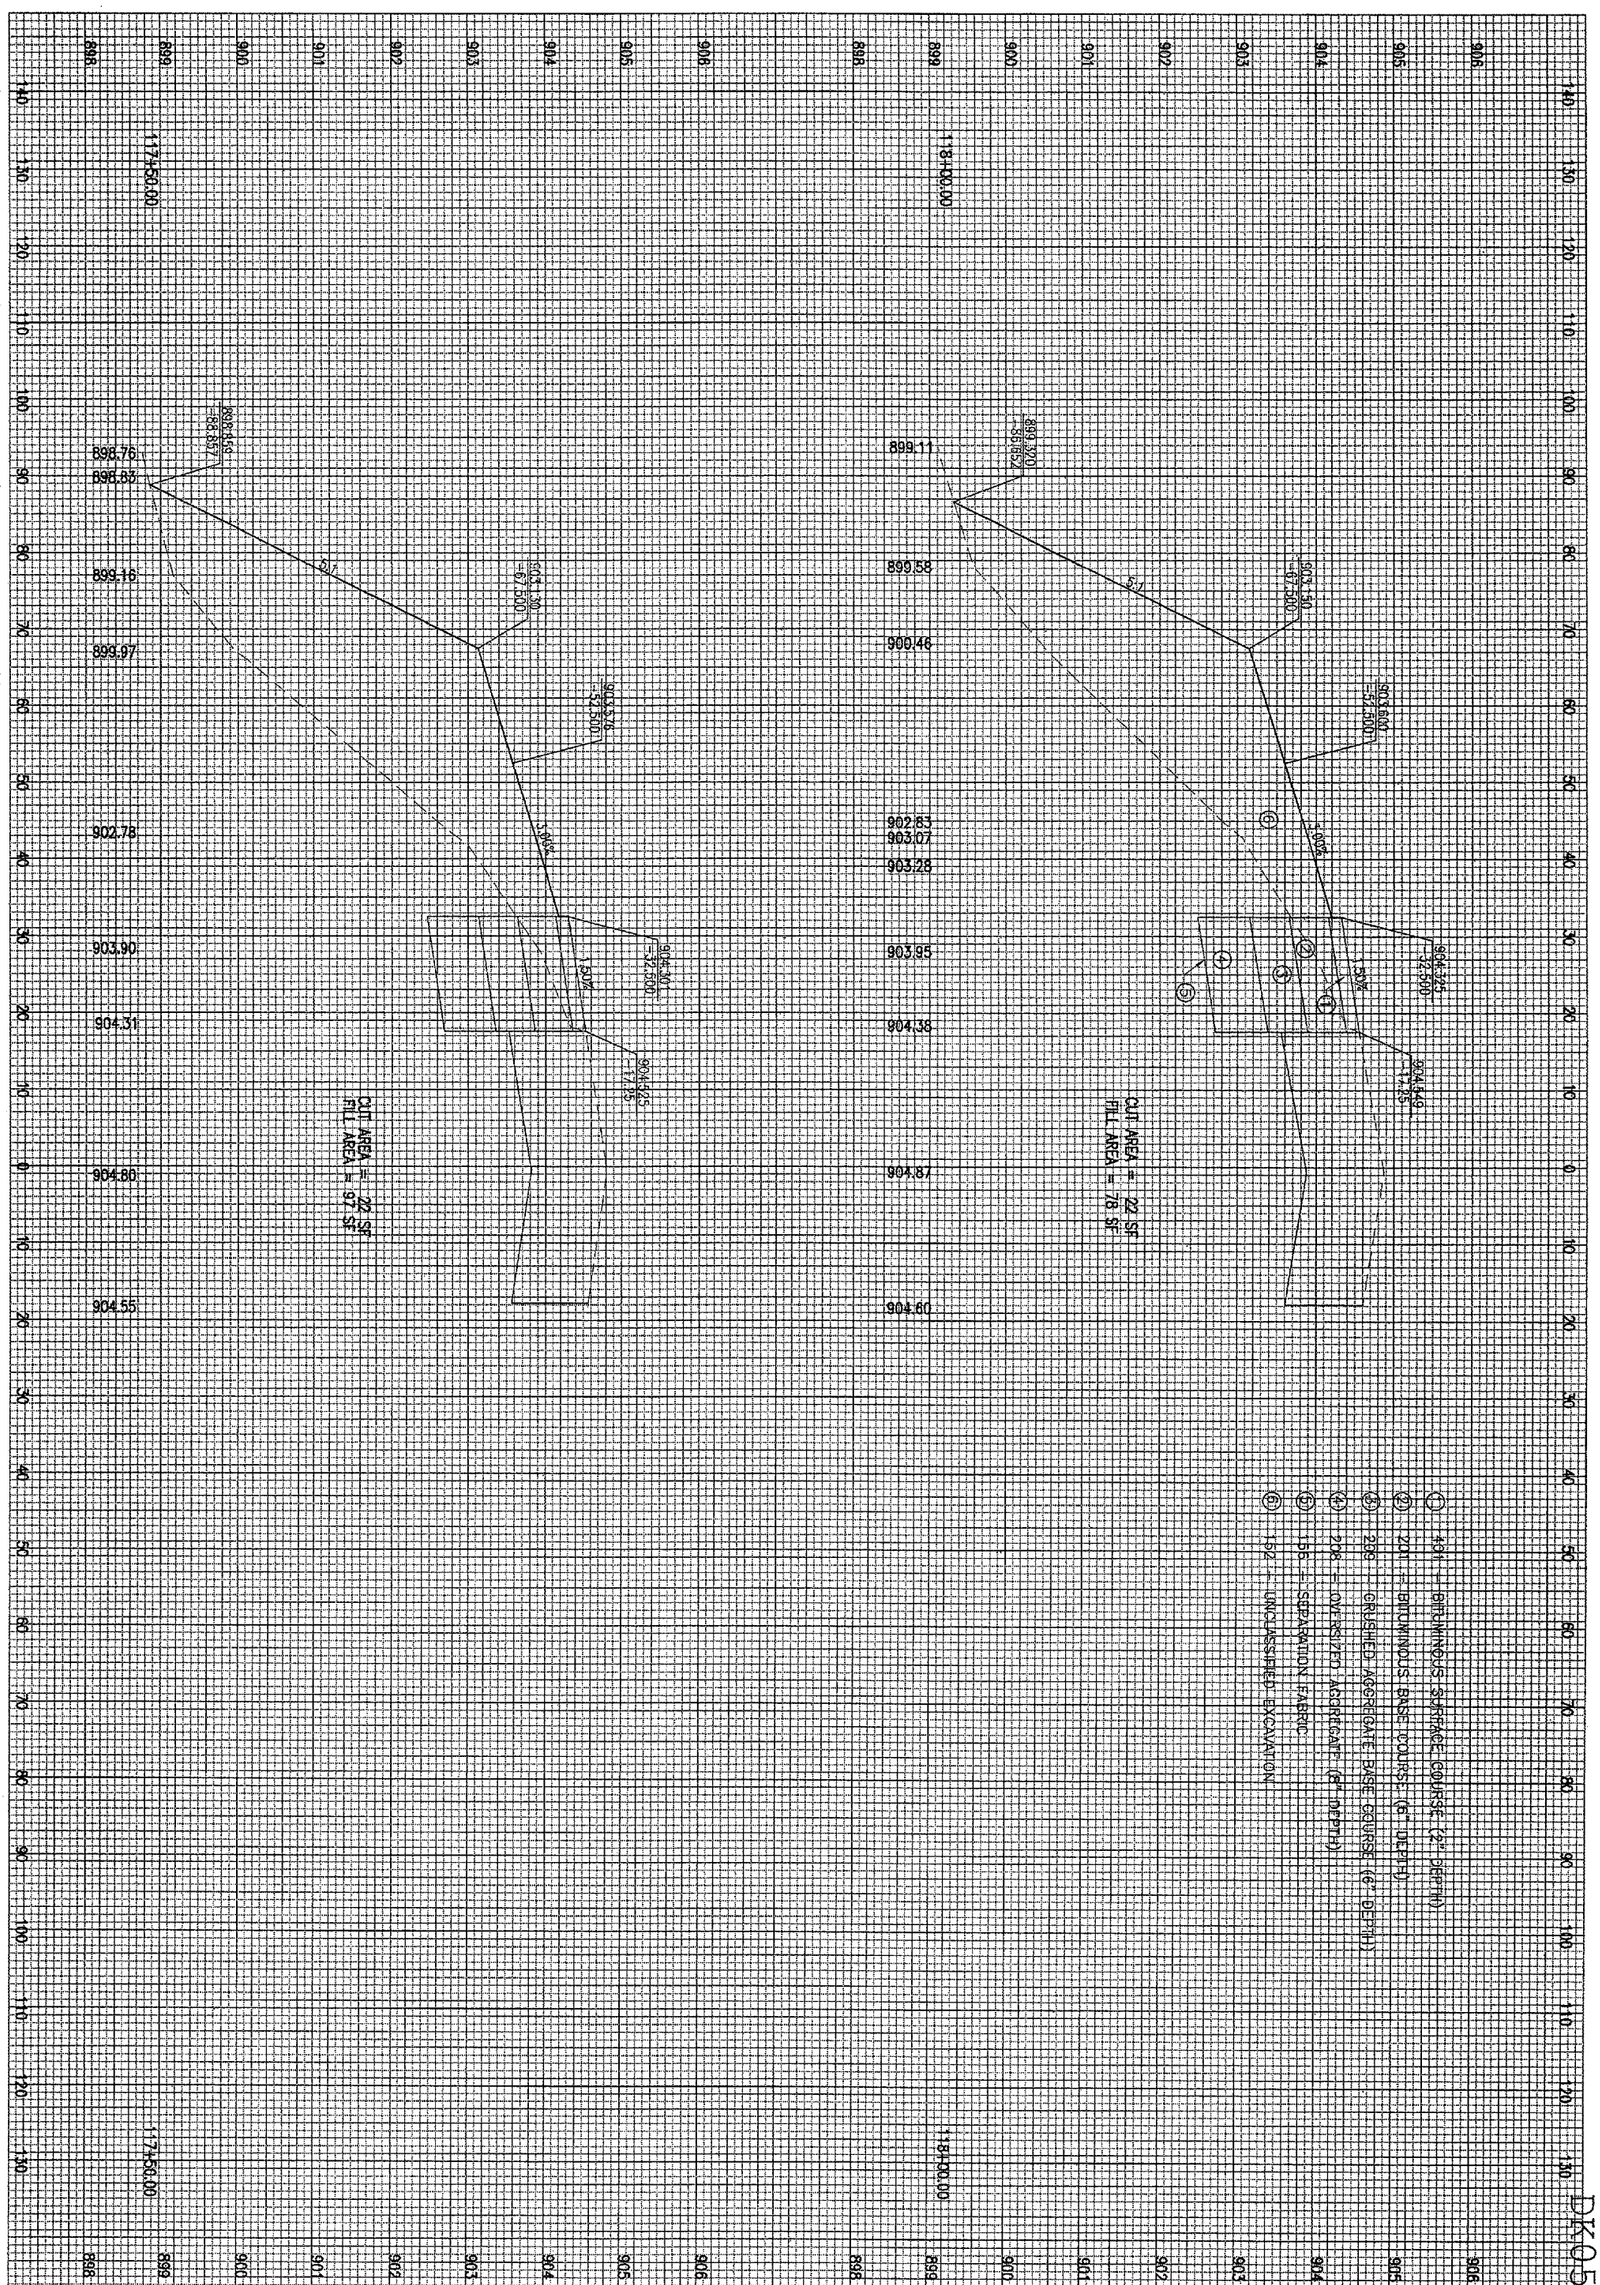

DK-050

185 of 224 sheets

WIDEN TAXIWAYS A & C FROM 35' TO 50'

PROPOSED CROSS-SECTIONS FOR TAXIWAY "C"
STA. 117+50.00 TO STA. 118+00.00

HANSON
Hanson Professional Services Inc.
1525 South Sixth Street
Springfield, Illinois 62703-2886
Offices Nationwide

HE! Project No.	
Filename	$FILES$
Scale	$SCALES$
Date	$DATE$

LAYOUT	MDR	01/17/06
DRAWN	MDR	01/17/06
REVIEWED	CAH	02/22/06

DTMA
DEKALB TAYLOR MUNICIPAL AIRPORT

IL. PROJ.: DKB-3448 A.I.P. PROJ.: 3-17-0139-B42

DATE	REVISION	BY