$FILE$ $DATE$ $USER$

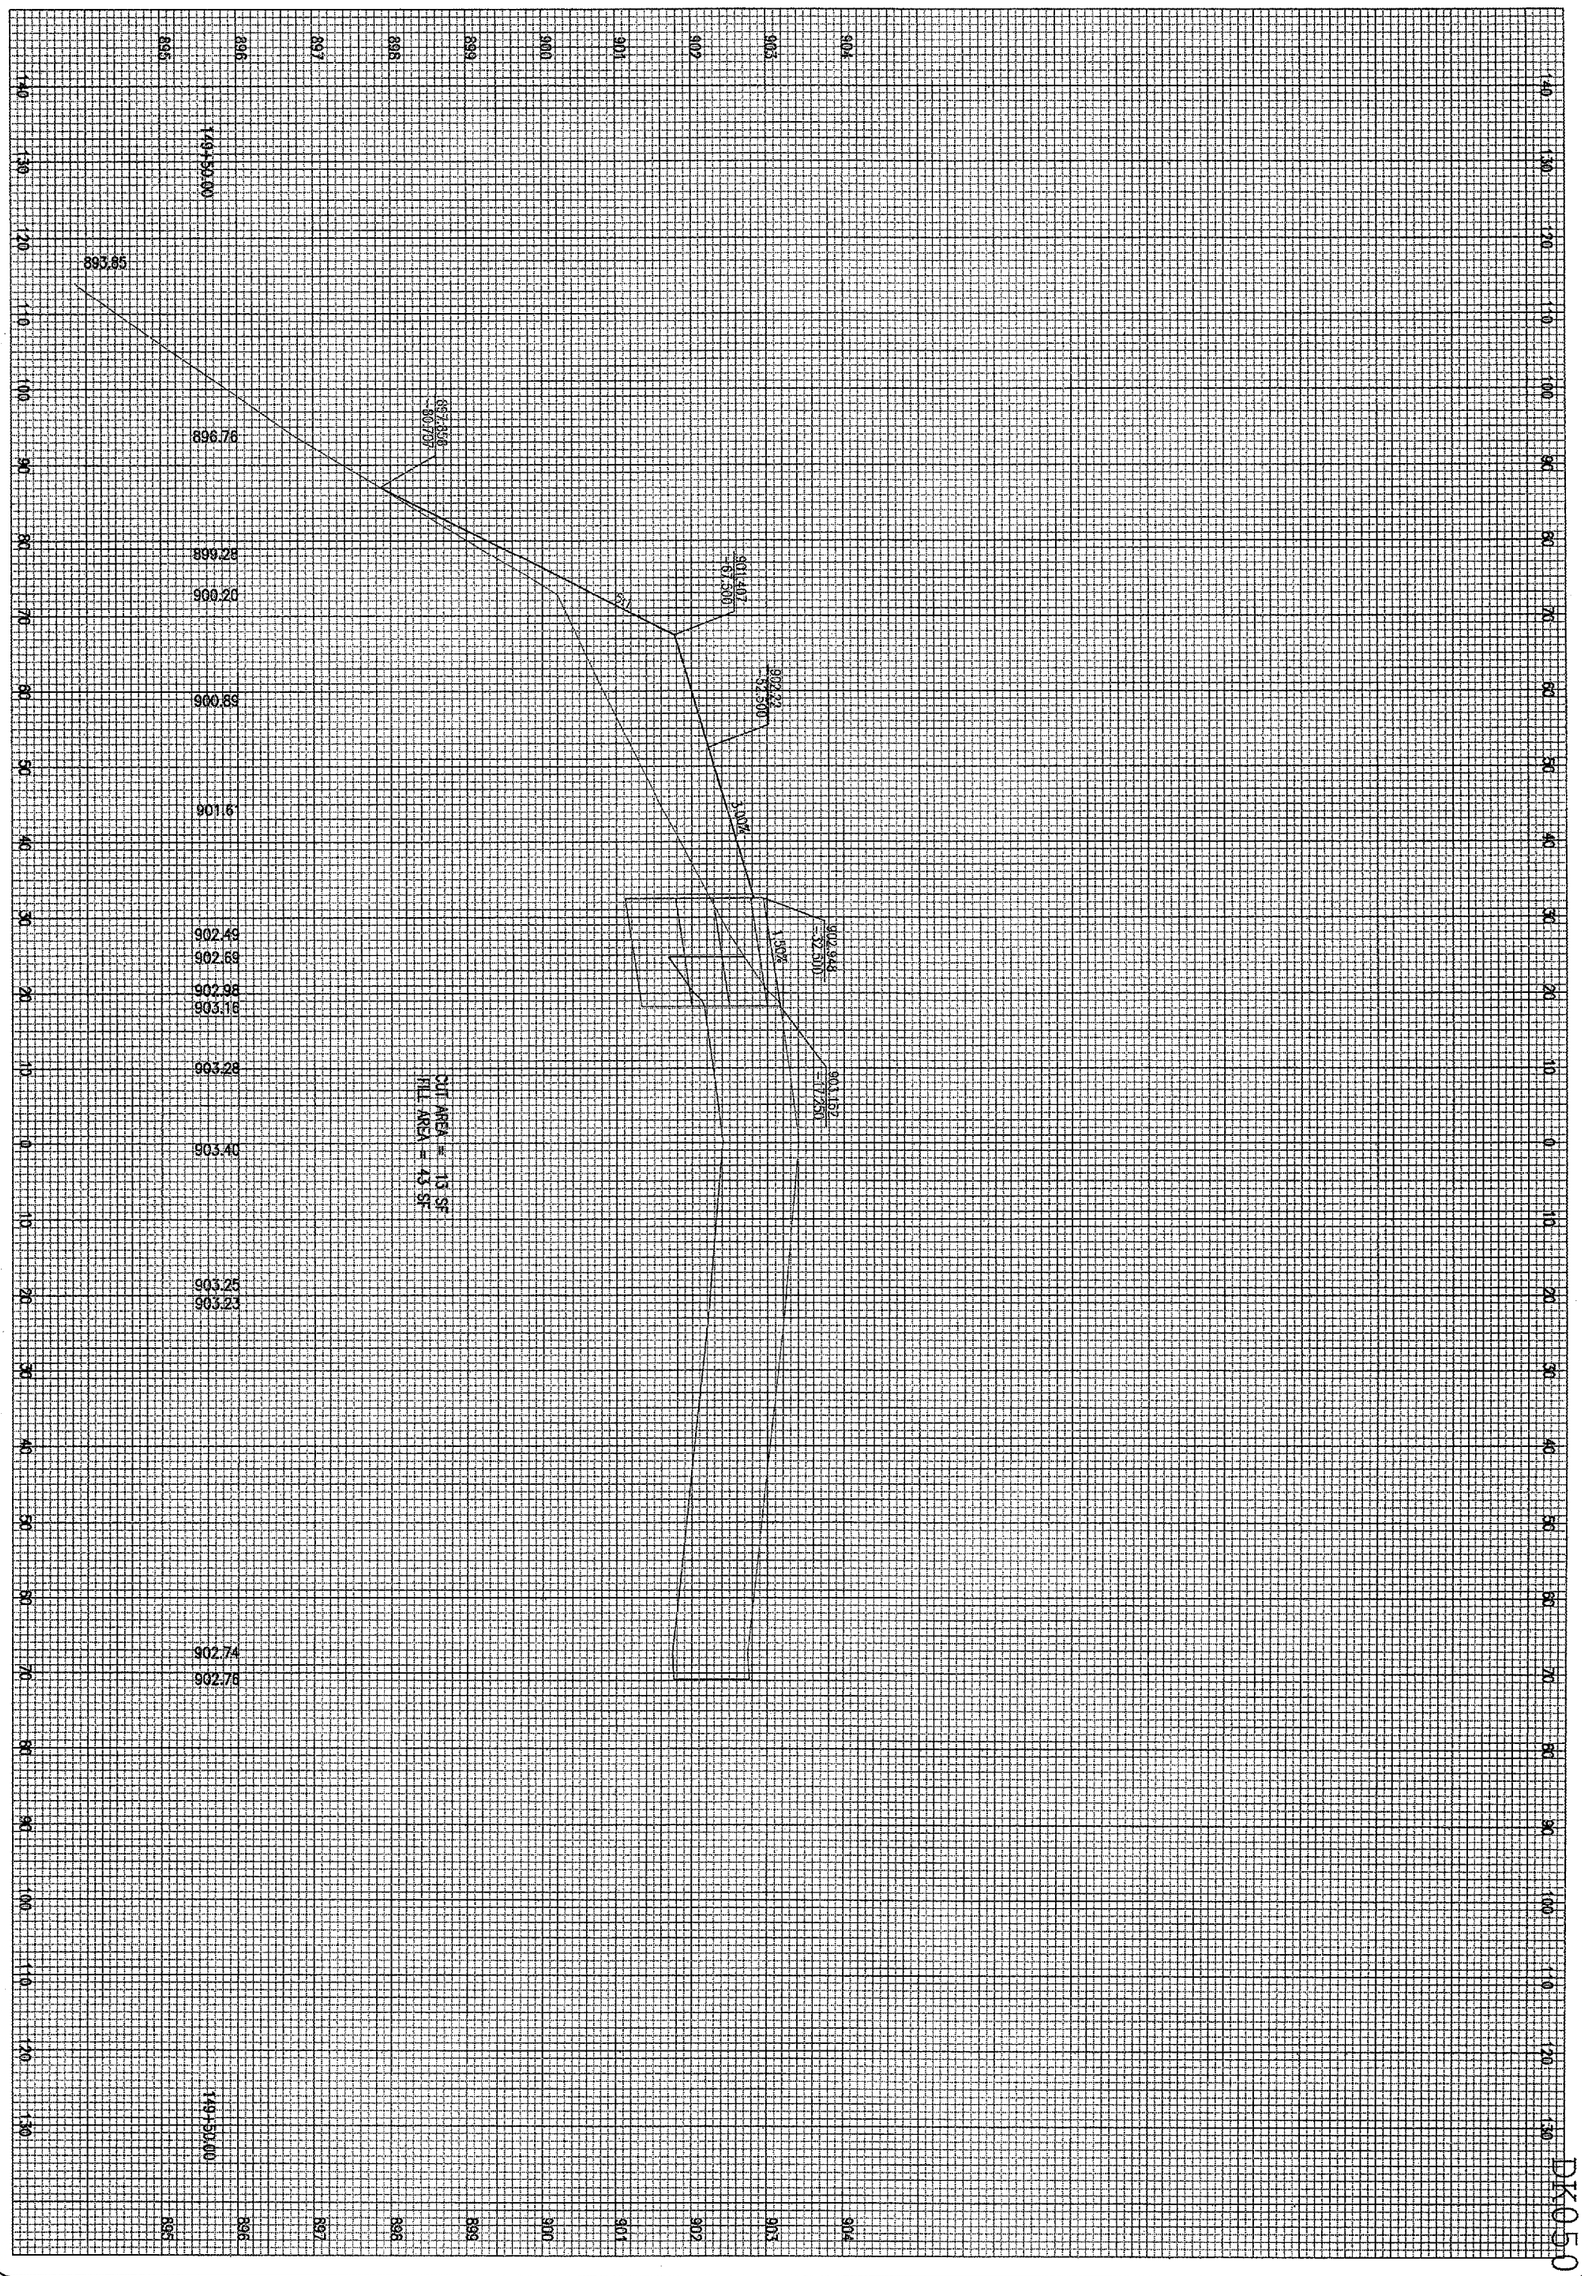

DK050

218 of 224 sheets

218

WIDEN TAXIWAYS A & C
FROM 35' TO 50'

PROPOSED CROSS-SECTIONS
FOR TAXIWAY "C"
STA. 149+50.00

HANSON

Hanson Professional Services Inc.
1525 South Sixth Street
Springfield, Illinois 62703-2888
Offices Nationwide

HEI Project No. $FILES$
Filename $SCALE$
Scale $DATE$
Date

LAYOUT	MDR	01/18/06
DRAWN	MDR	01/18/06
REVIEWED	CAH	02/22/06

DTMA
DEKALB TAYLOR MUNICIPAL AIRPORT
IL. PROJ.: DKB-3448 A.I.P. PROJ.: 3-17-0139-B42

DATE	REVISION	BY