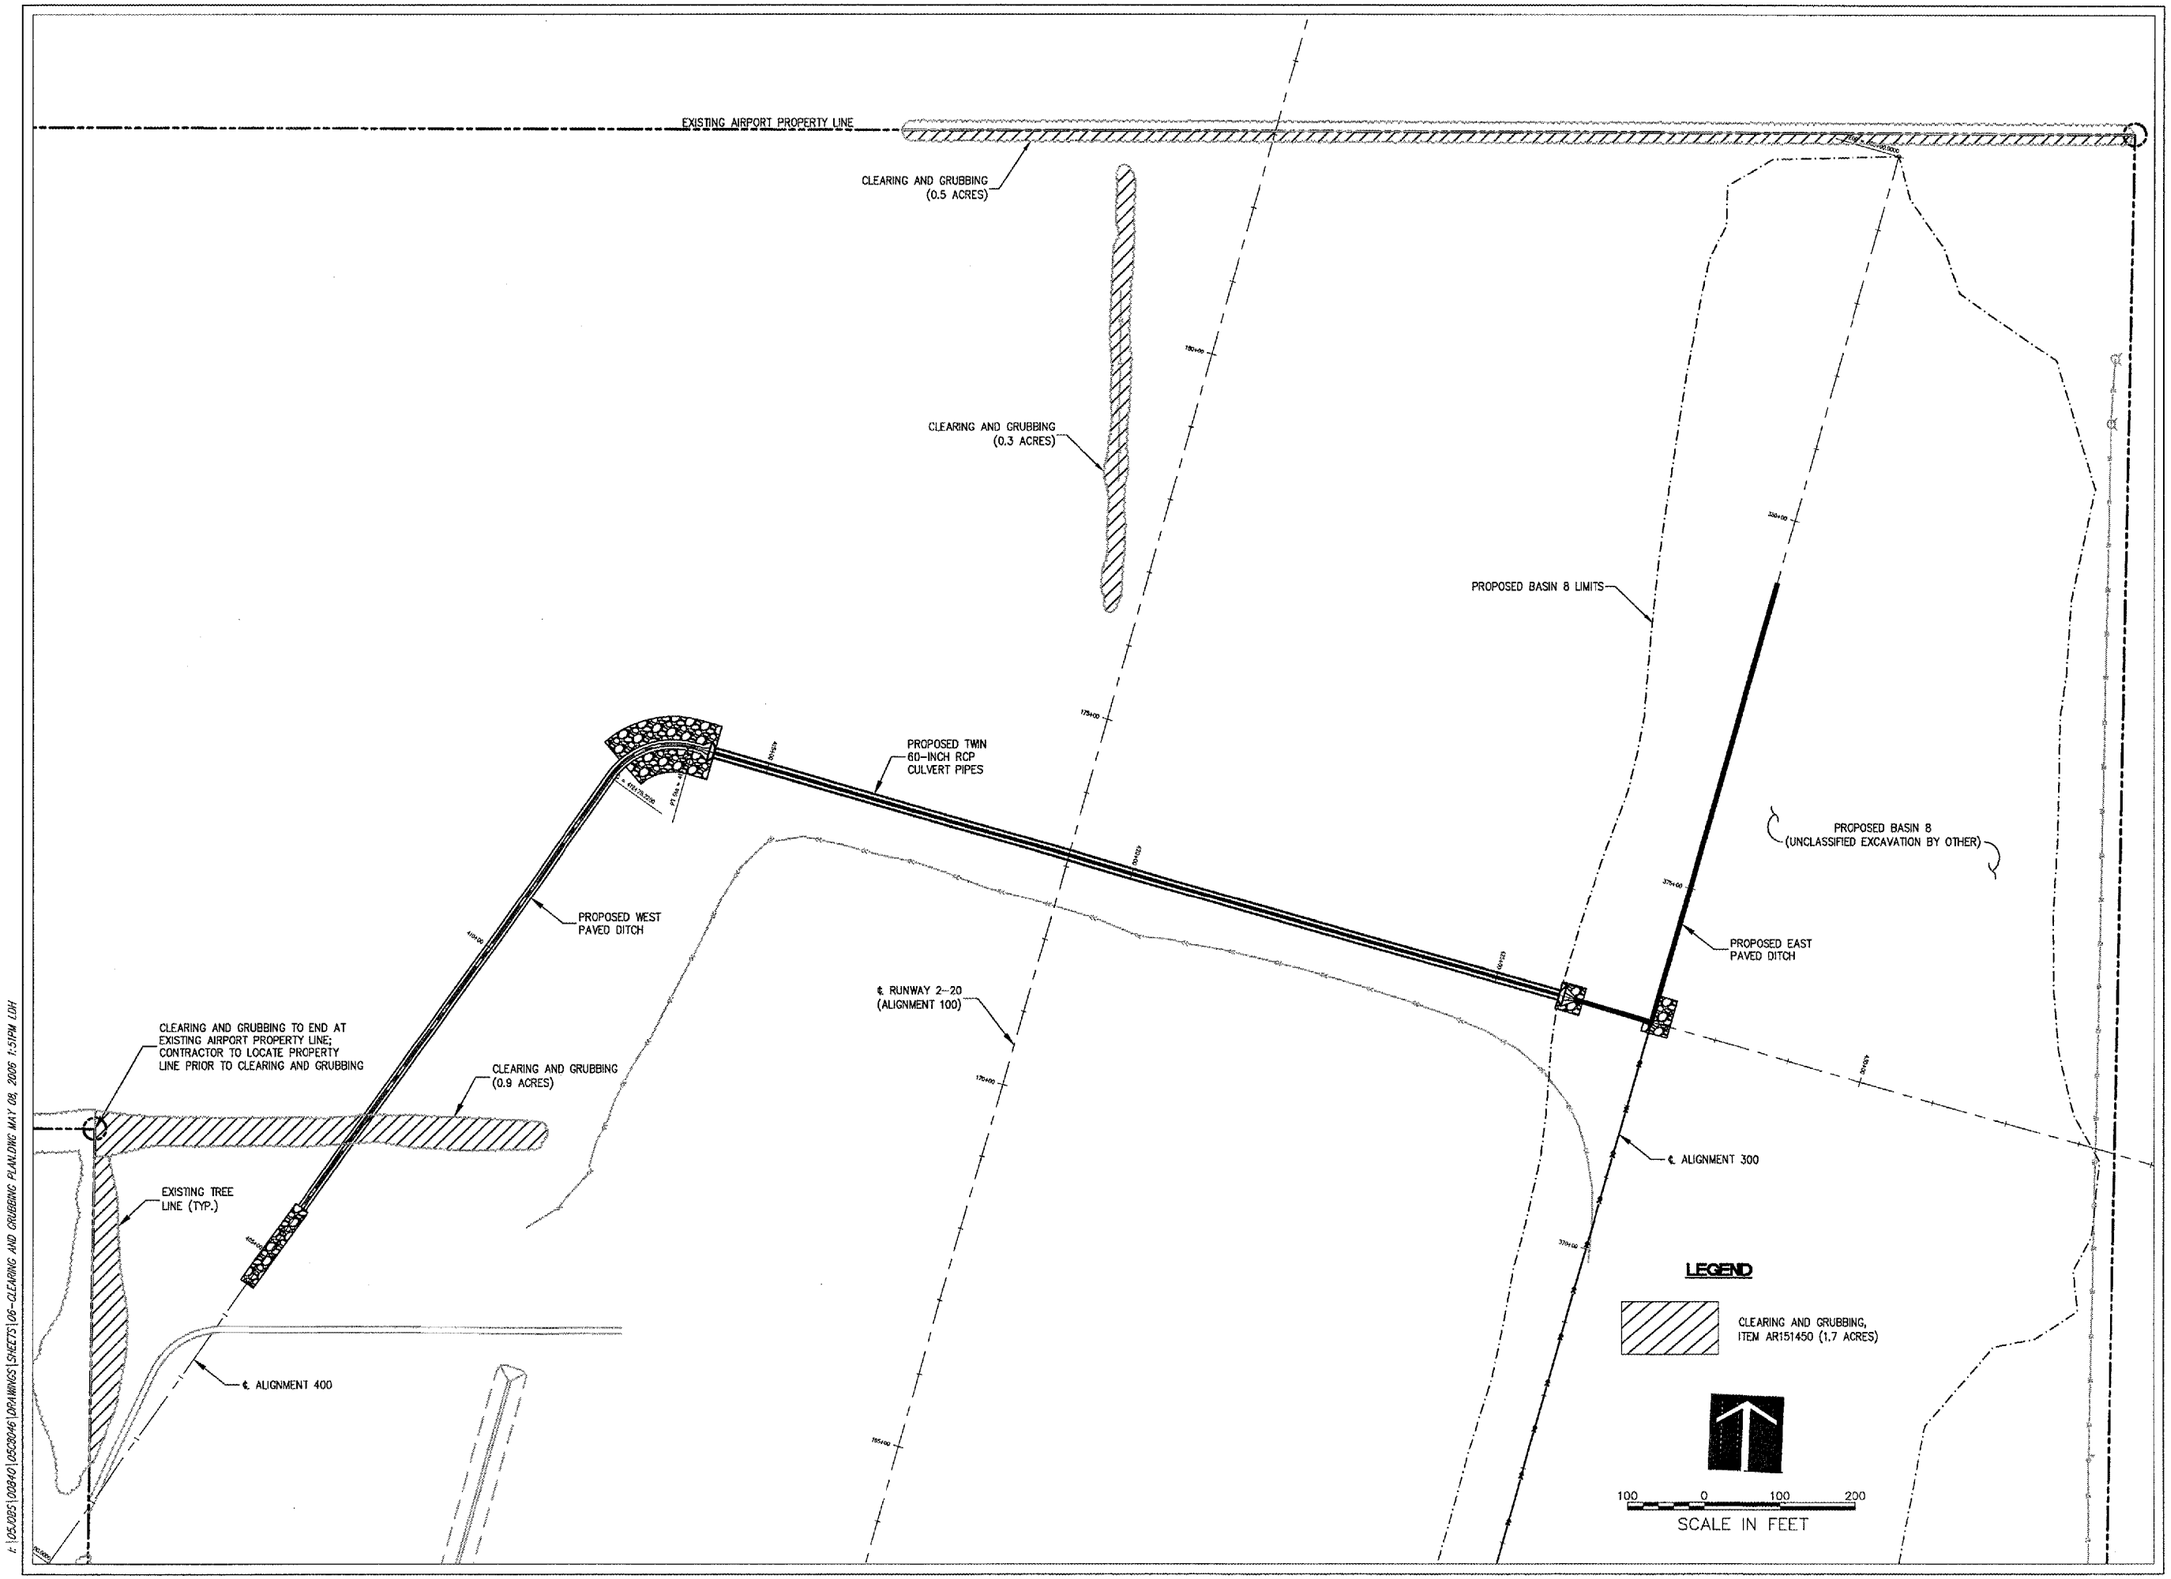

LE037

HANSON

HANSON PROFESSIONAL SERVICES INC.

815 Commerce Drive, Suite 200
Oak Brook, Illinois 60523
Telephone: 630.990.3800
Fax: 630.990.3801

Chicago-Romeoville Airport

JOLIET REGIONAL PORT DISTRICT

1 Hangar Road
Romeoville, Illinois 60446
Telephone: 815.838.9497
Fax: 815.838.9524

CONSTRUCT RUNWAY 2-20 DRAINAGE CULVERTS AND IMPROVEMENTS

AIP PROJECT NO. 3-17-0140-B40
IDA PROJECT NO. LOT-3596

No.	Drawing Issue Description	Date	By

Date

MAY 5, 2006

Sheet Title

CLEARING AND GRUBBING PLAN

840-05C8046
Project Number

LDH 12/19/05
Layout By Date

LDH 12/19/05
Designed By Date

CRC 05/05/06
Reviewed By Date

LDH | --- | ---
Drawn By

6

Sheet No.

I:\05JOBS\00840\05C8046\DRAWINGS\SHEETS\06-CLEARING AND GRUBBING PLAN.DWG MAY 08, 2006 1:51PM LDH