LE037

HANSON

HANSON PROFESSIONAL SERVICES INC.

815 Commerce Drive, Suite 200
Oak Brook, Illinois 60523
Telephone: 630.990.3800
Fax: 630.990.3801

Chicago-Romeoville Airport

JOLIET REGIONAL PORT DISTRICT

1 Hangar Road
Romeoville, Illinois 60446
Telephone: 815.838.9497
Fax: 815.838.9524

CONSTRUCT RUNWAY 2-20
DRAINAGE CULVERTS AND
IMPROVEMENTS

AIP PROJECT NO. 3-17-0140-B40
IDA PROJECT NO. LOT-3596

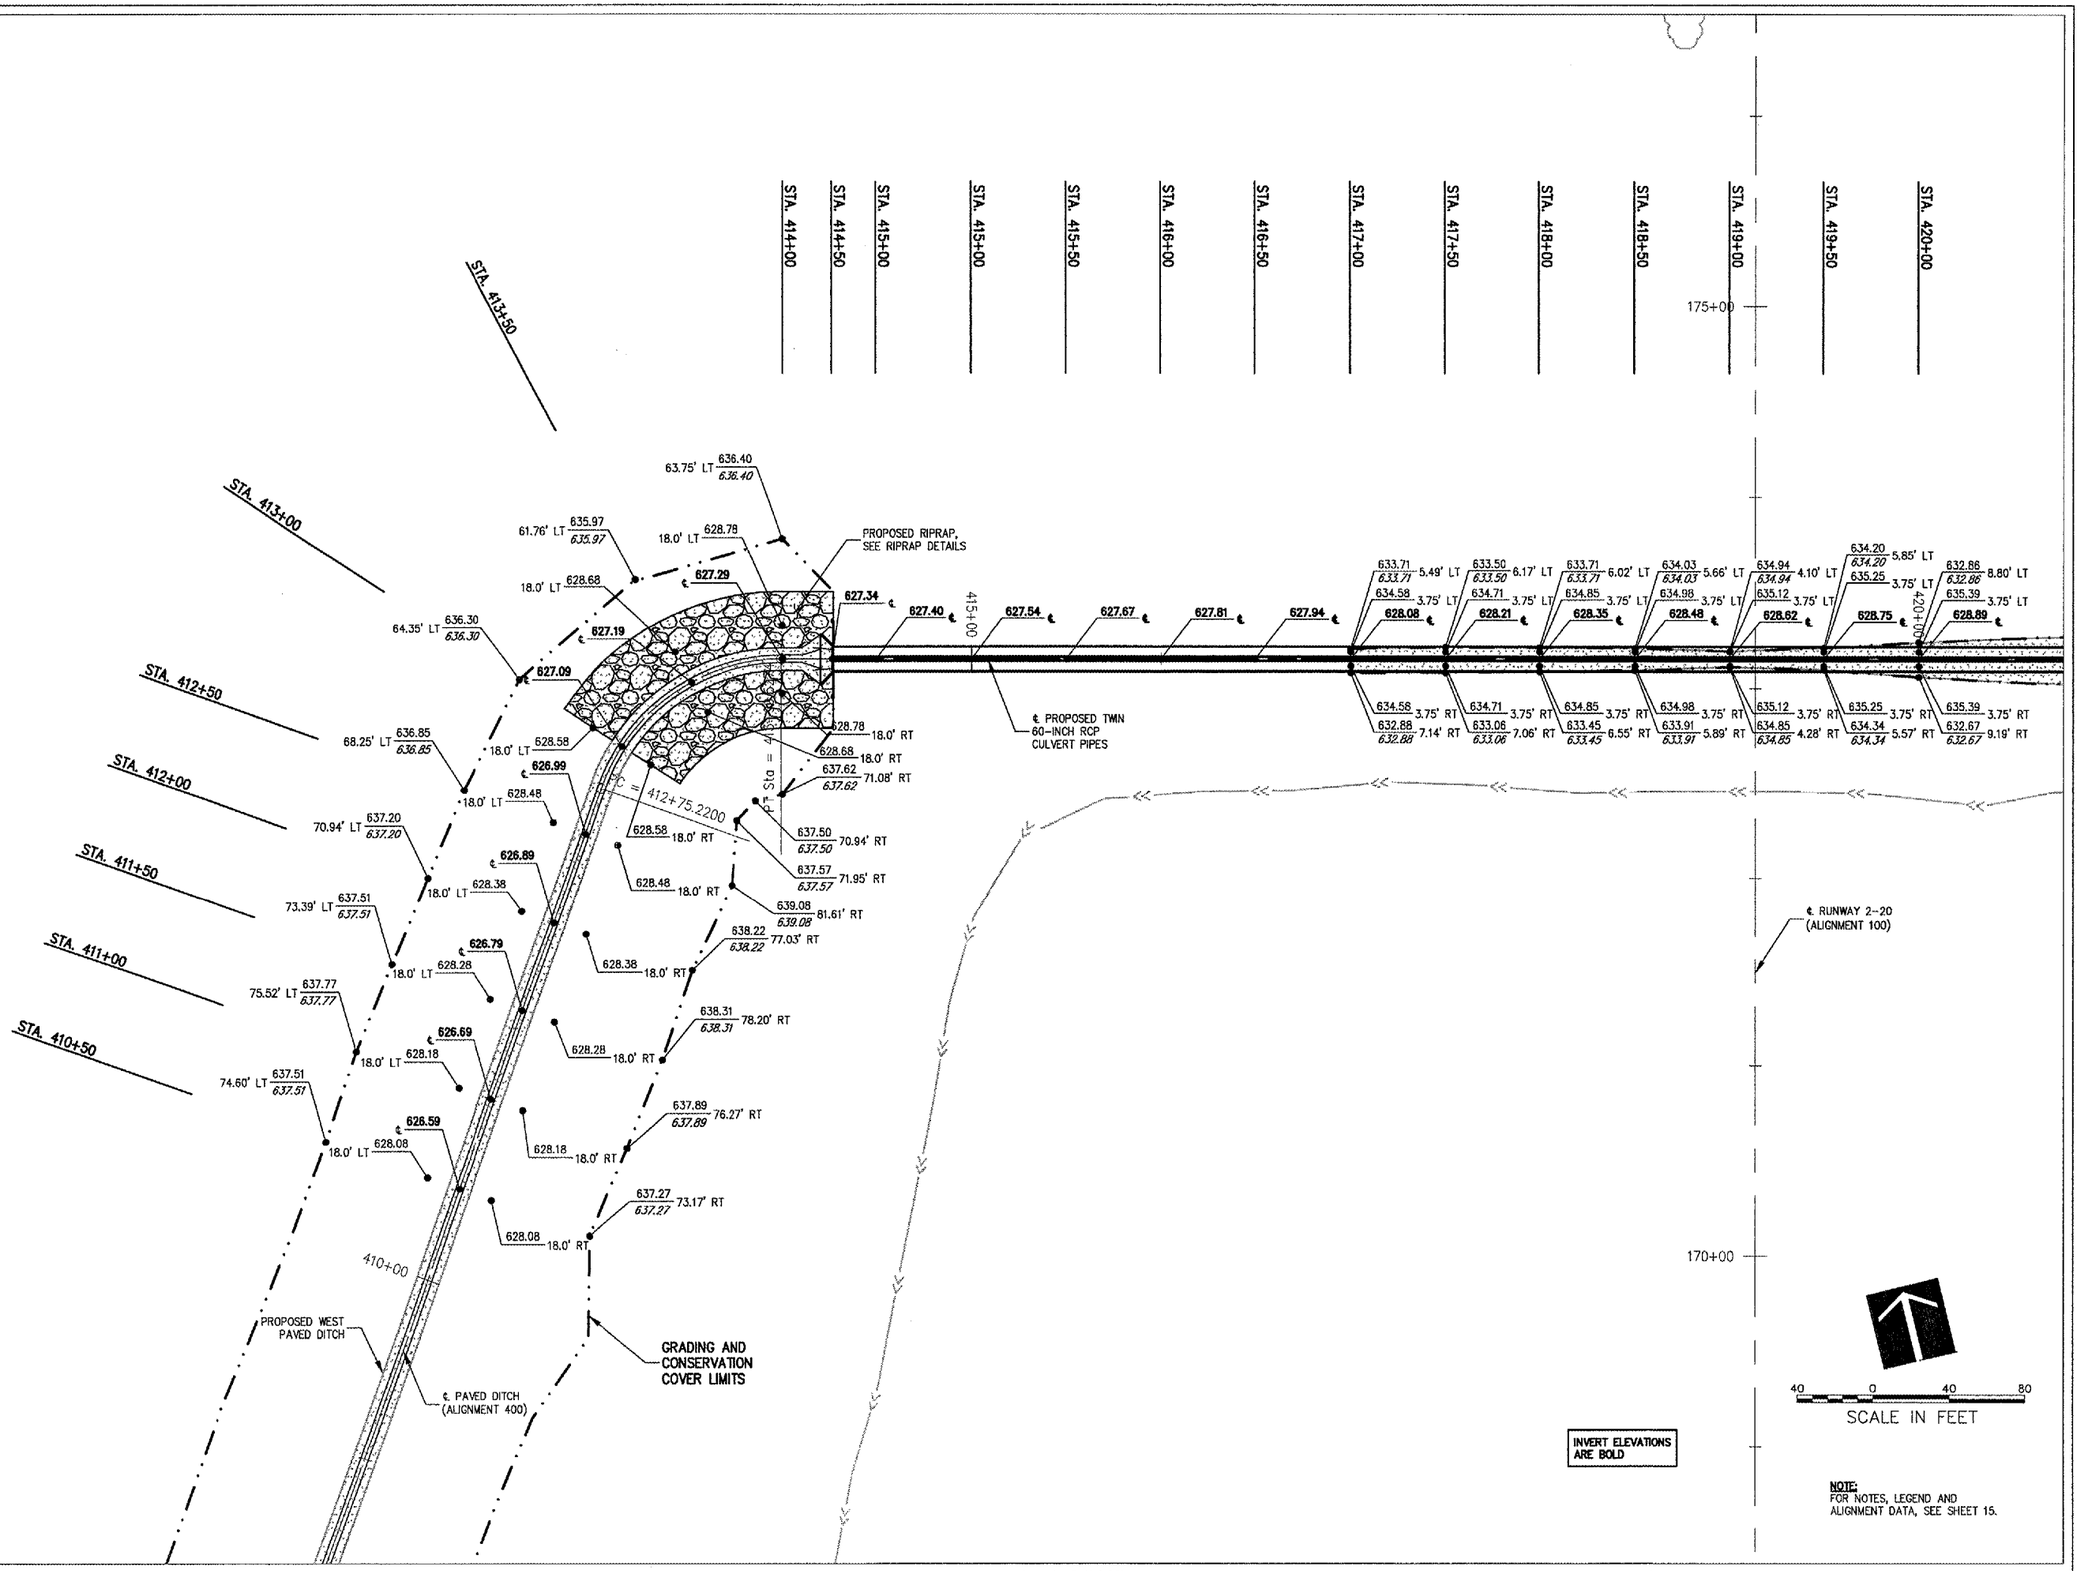

NOTE:
FOR NOTES, LEGEND AND ALIGNMENT DATA, SEE SHEET 15.

No.	Drawing Issue Description	Date	By

Date

MAY 5, 2006

Sheet Title

STAKING PLAN
ALIGNMENT 400
STA 411+00 TO STA 420+00

840-05C8046
Project Number

LDH 12/27/05
Layout By Date

LDH 12/27/05
Designed By Date

CRC 05/05/06
Reviewed By Date

LDH
Drawn By

14
Sheet No.

I:\05JOBS\20840\05C8046\DRAWINGS\SHEETS\14-STAKING PLAN.DWG MAY 08, 2006 1:53PM LDH